Appendix A Speculative Development Plans

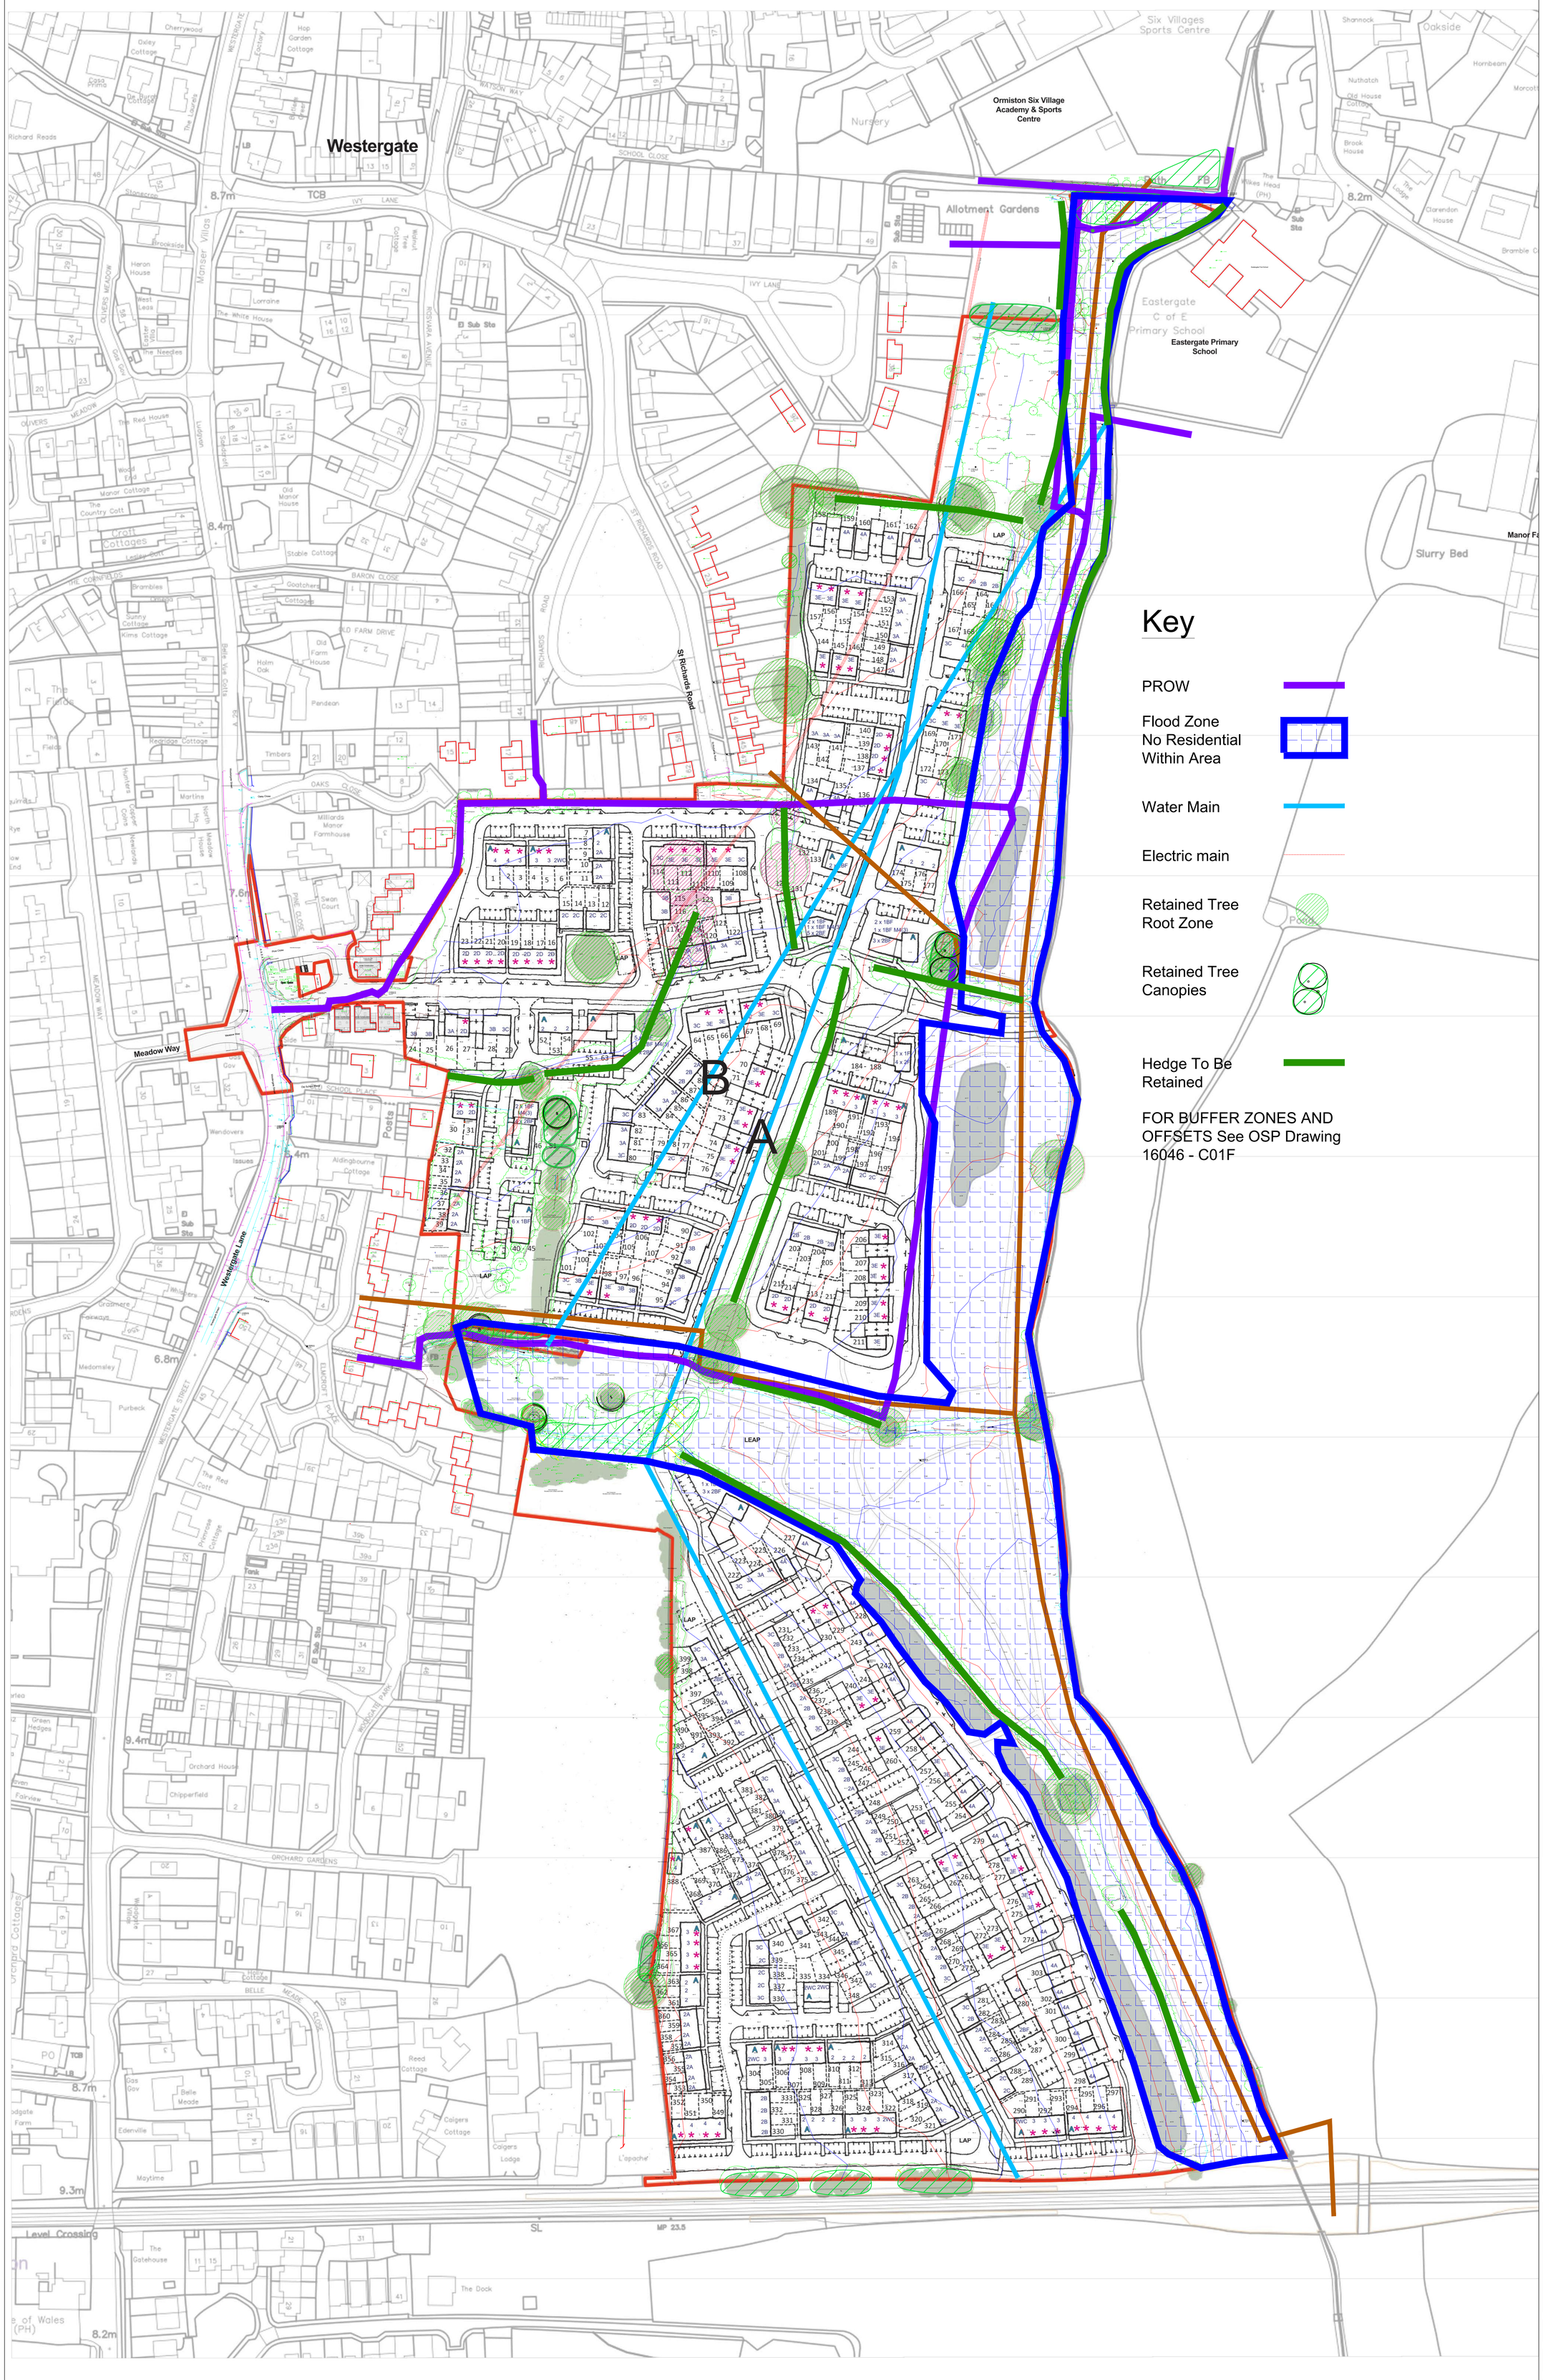

Rev	Date	Description	Init.

CALA HOMES

Job title
LAND EAST OF WESTERGATE

Drawing title
CONSTRAINTS PLAN

Status
For Information

Scale	Date	Drawn
1:1000@ A0	OCT 20	LK

Dwg No.	Rev.
00163_CALA_CN_01	-

ARUN DISTRICT COUNCIL AL/11/24/OUT