


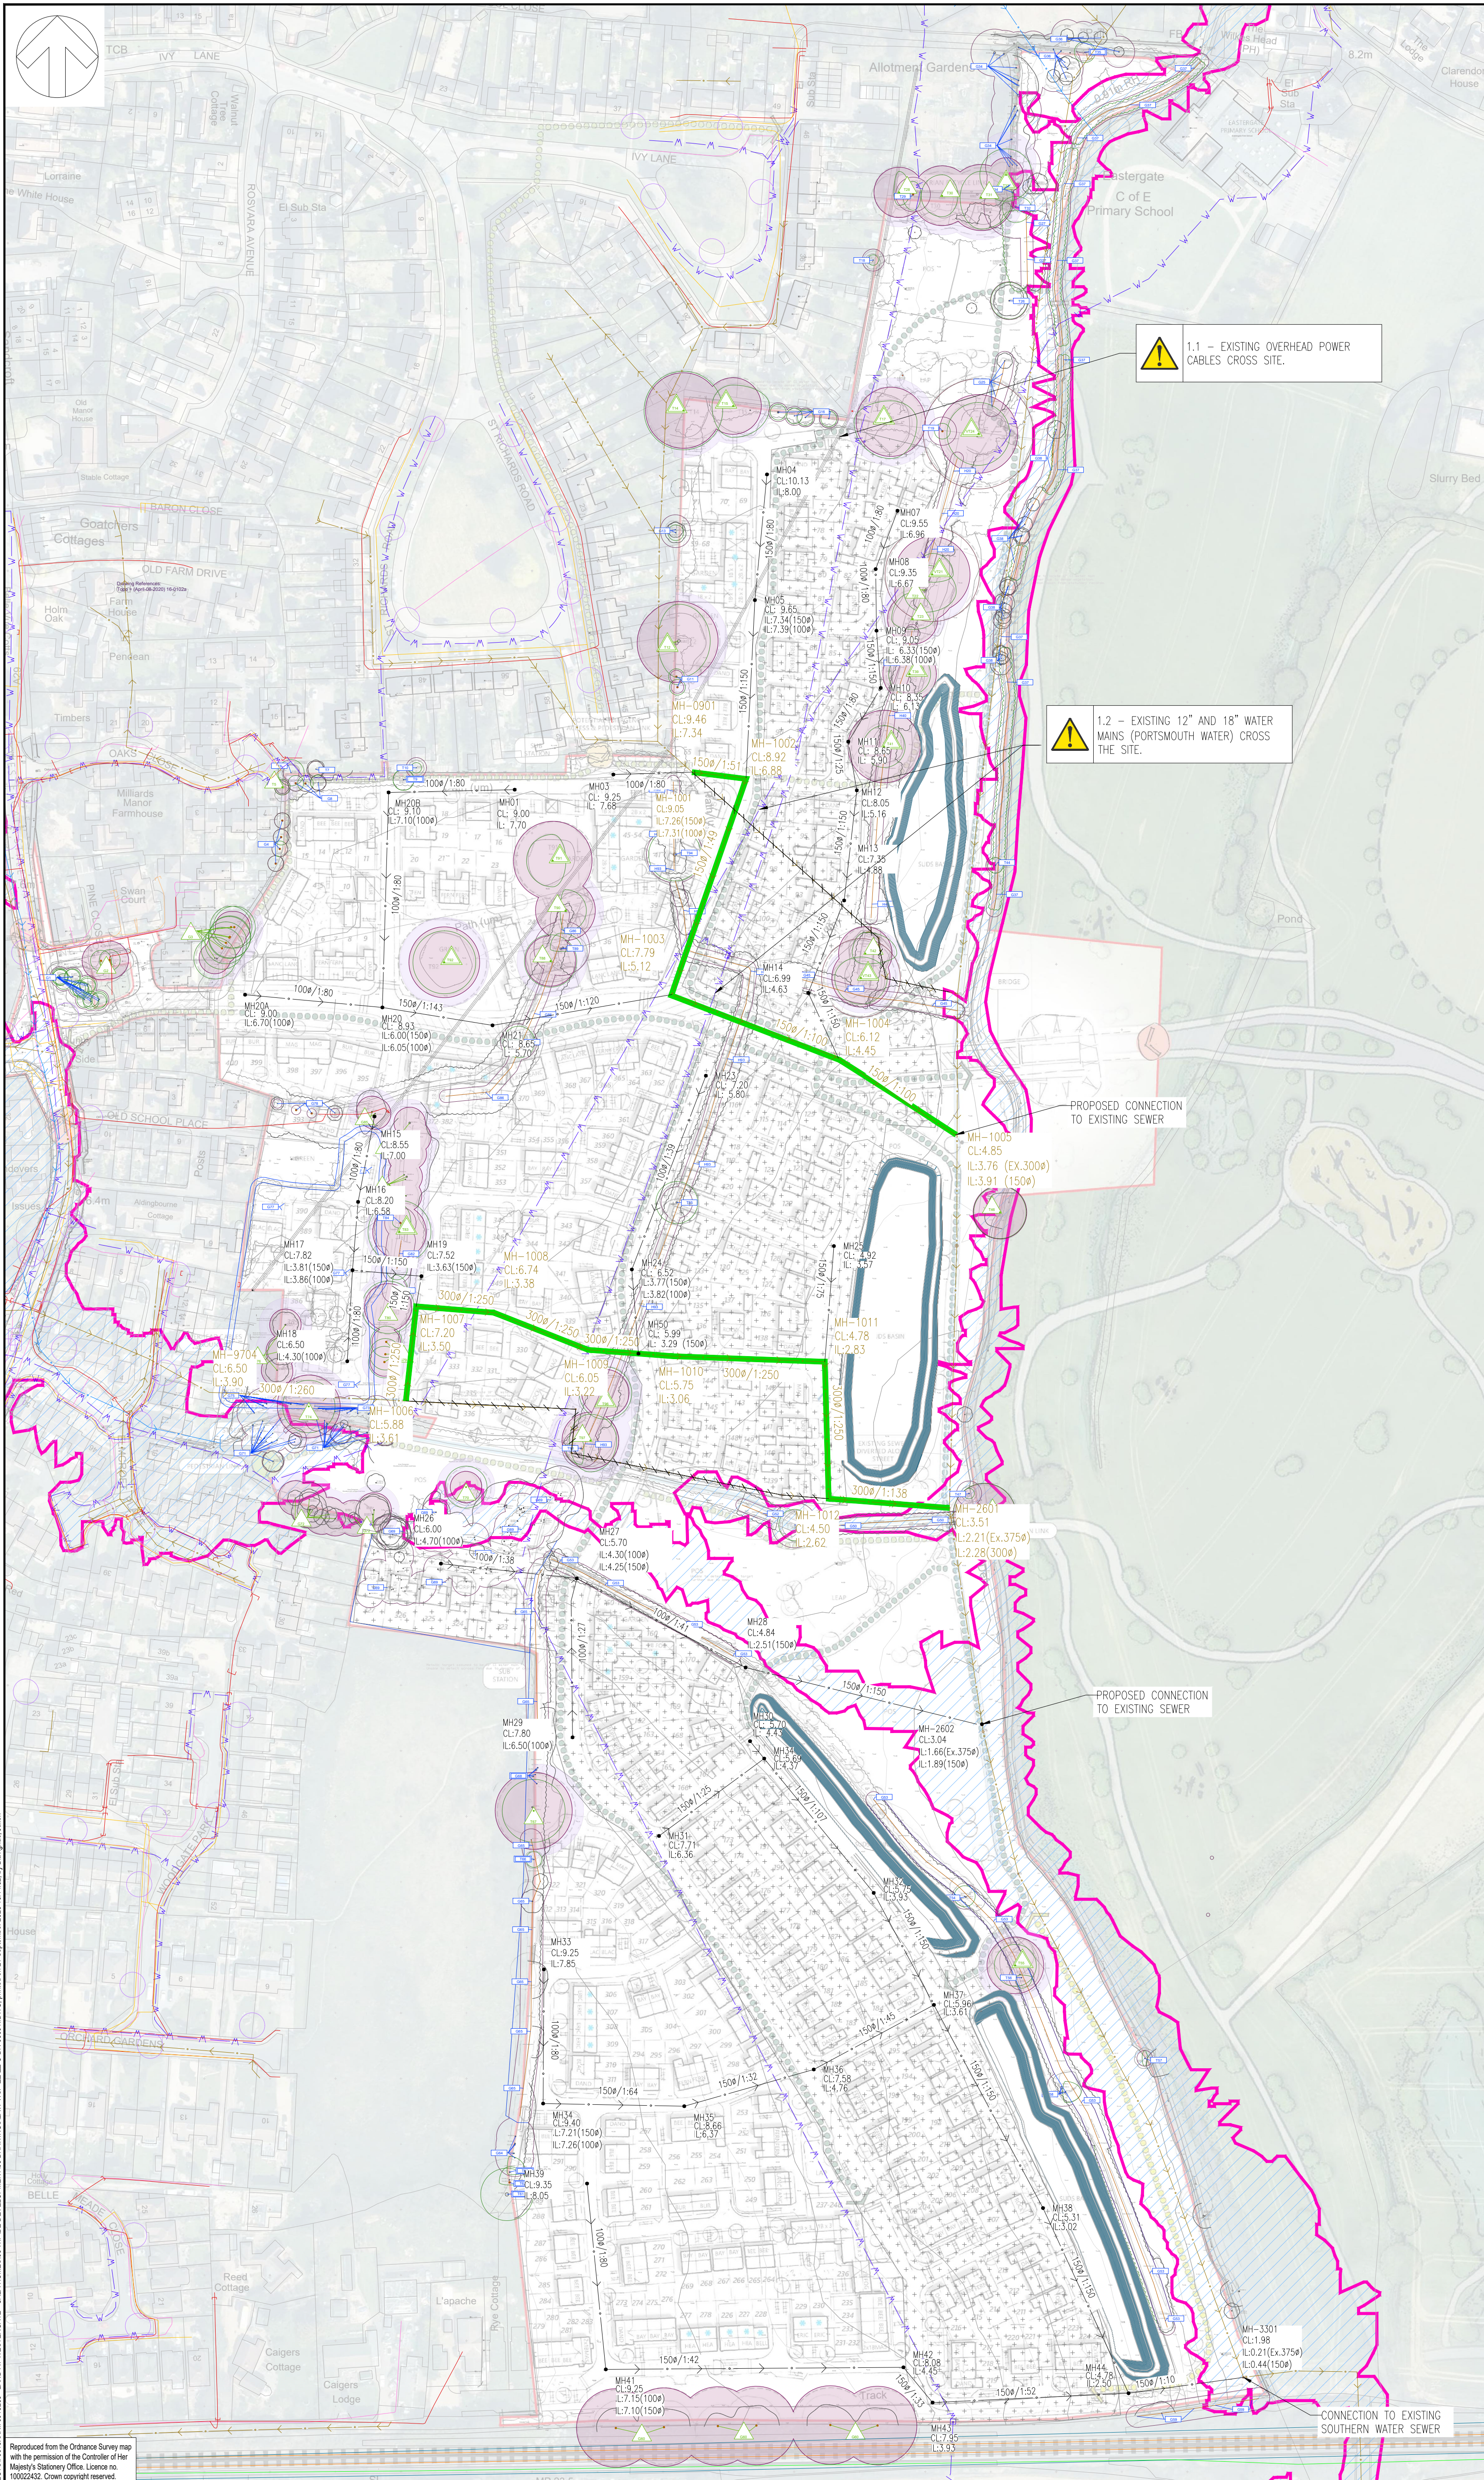

SCALE FOR PLANNING PURPOSES ONLY

1. THIS DRAWING IS TO BE READ IN CONJUNCTION WITH ALL RELEVANT ARCHITECTURAL & ENGINEERING DOCUMENTS AND DRAWINGS.
2. THIS DRAWING IS NOT TO BE REPRODUCED IN ANY PART OR FORM WITHOUT CONSENT OF WSP UK LIMITED, ALL COPYRIGHT RESERVED.
3. DIMENSIONS SHALL NOT BE SCALED FROM THIS DRAWING. ALL DIMENSIONS SHOWN ARE IN METRES, UNLESS OTHERWISE STATED.
4. CONFLICTING INFORMATION SHOWN ON THE ENGINEER'S DRAWINGS OR DISCREPANCIES BETWEEN THE INFORMATION GIVEN BY THE ENGINEER AND THAT PROVIDED BY OTHERS MUST BE REFERRED TO THE ENGINEER BEFORE THE WORK COMMENCES.
5. UTILITY SURVEYED BY PULSE MAPPING AND SHOWN ON SURVEY DRG REF P160622-NESTERGATE (P01), 27/06/2016 REUSE COLE SURVEY TOPOGRAPHICAL SURVEY INFORMATION (REF.16-0102A REV C, (UNSPECIFIED DATE) PREPARED FOR THE SITE.
6. INFORMATION AND DESIGN ON THIS DRAWING ARE BASED ON THRIVE ARCHITECTS' PRELIMINARY LAYOUT OSK1-01 REV.P3 DATED 31.07.23.
7. COVER LEVELS FROM THE PROPOSED FOUL DRAINAGE ARE BASED ON EXISTING GROUND LEVELS.

KEY:

-  Indicates a residual risk requiring a compulsory action
-  Conveys information about a residual risk
-  Indicates a residual risk requiring a specific action to be avoided
-  Warns of a residual risk or information that is unusual and cannot be designed out
-  Indicates an environmental hazard

The table above is provided to assist the Principal Contractor to fulfill their obligations under the Construction Design & Management Regulations, 2015. It does not include residual risks that a competent Contractor will be aware of nor does it absolve the Principal Contractor of his legal responsibilities. For further hazard and risk information, refer to Design Risk Management Schedule (T446).

UNTIL TECHNICAL APPROVAL HAS BEEN OBTAINED FROM THE
RELEVANT LOCAL AUTHORITIES OR STATUTORY BODIES, IT SHOULD
BE UNDERSTOOD THAT ALL DRAWINGS ARE ISSUED AS
PRELIMINARY AND NOT FOR CONSTRUCTION. SHOULD THE
CONTRACTOR AND / OR EMPLOYER COMMENCE WORK PRIOR TO
APPROVAL BEING GIVEN, IT IS ENTIRELY AT THEIR OWN RISK

10002432, Crown copyright reserved						
P01	21/09/2023	PN	FIRST ISSUE		B*	LBP
REV	DATE	BY	DESCRIPTION		CHK	APP
DRAWING STATUS:						
B3 - FOR PLANNING						