


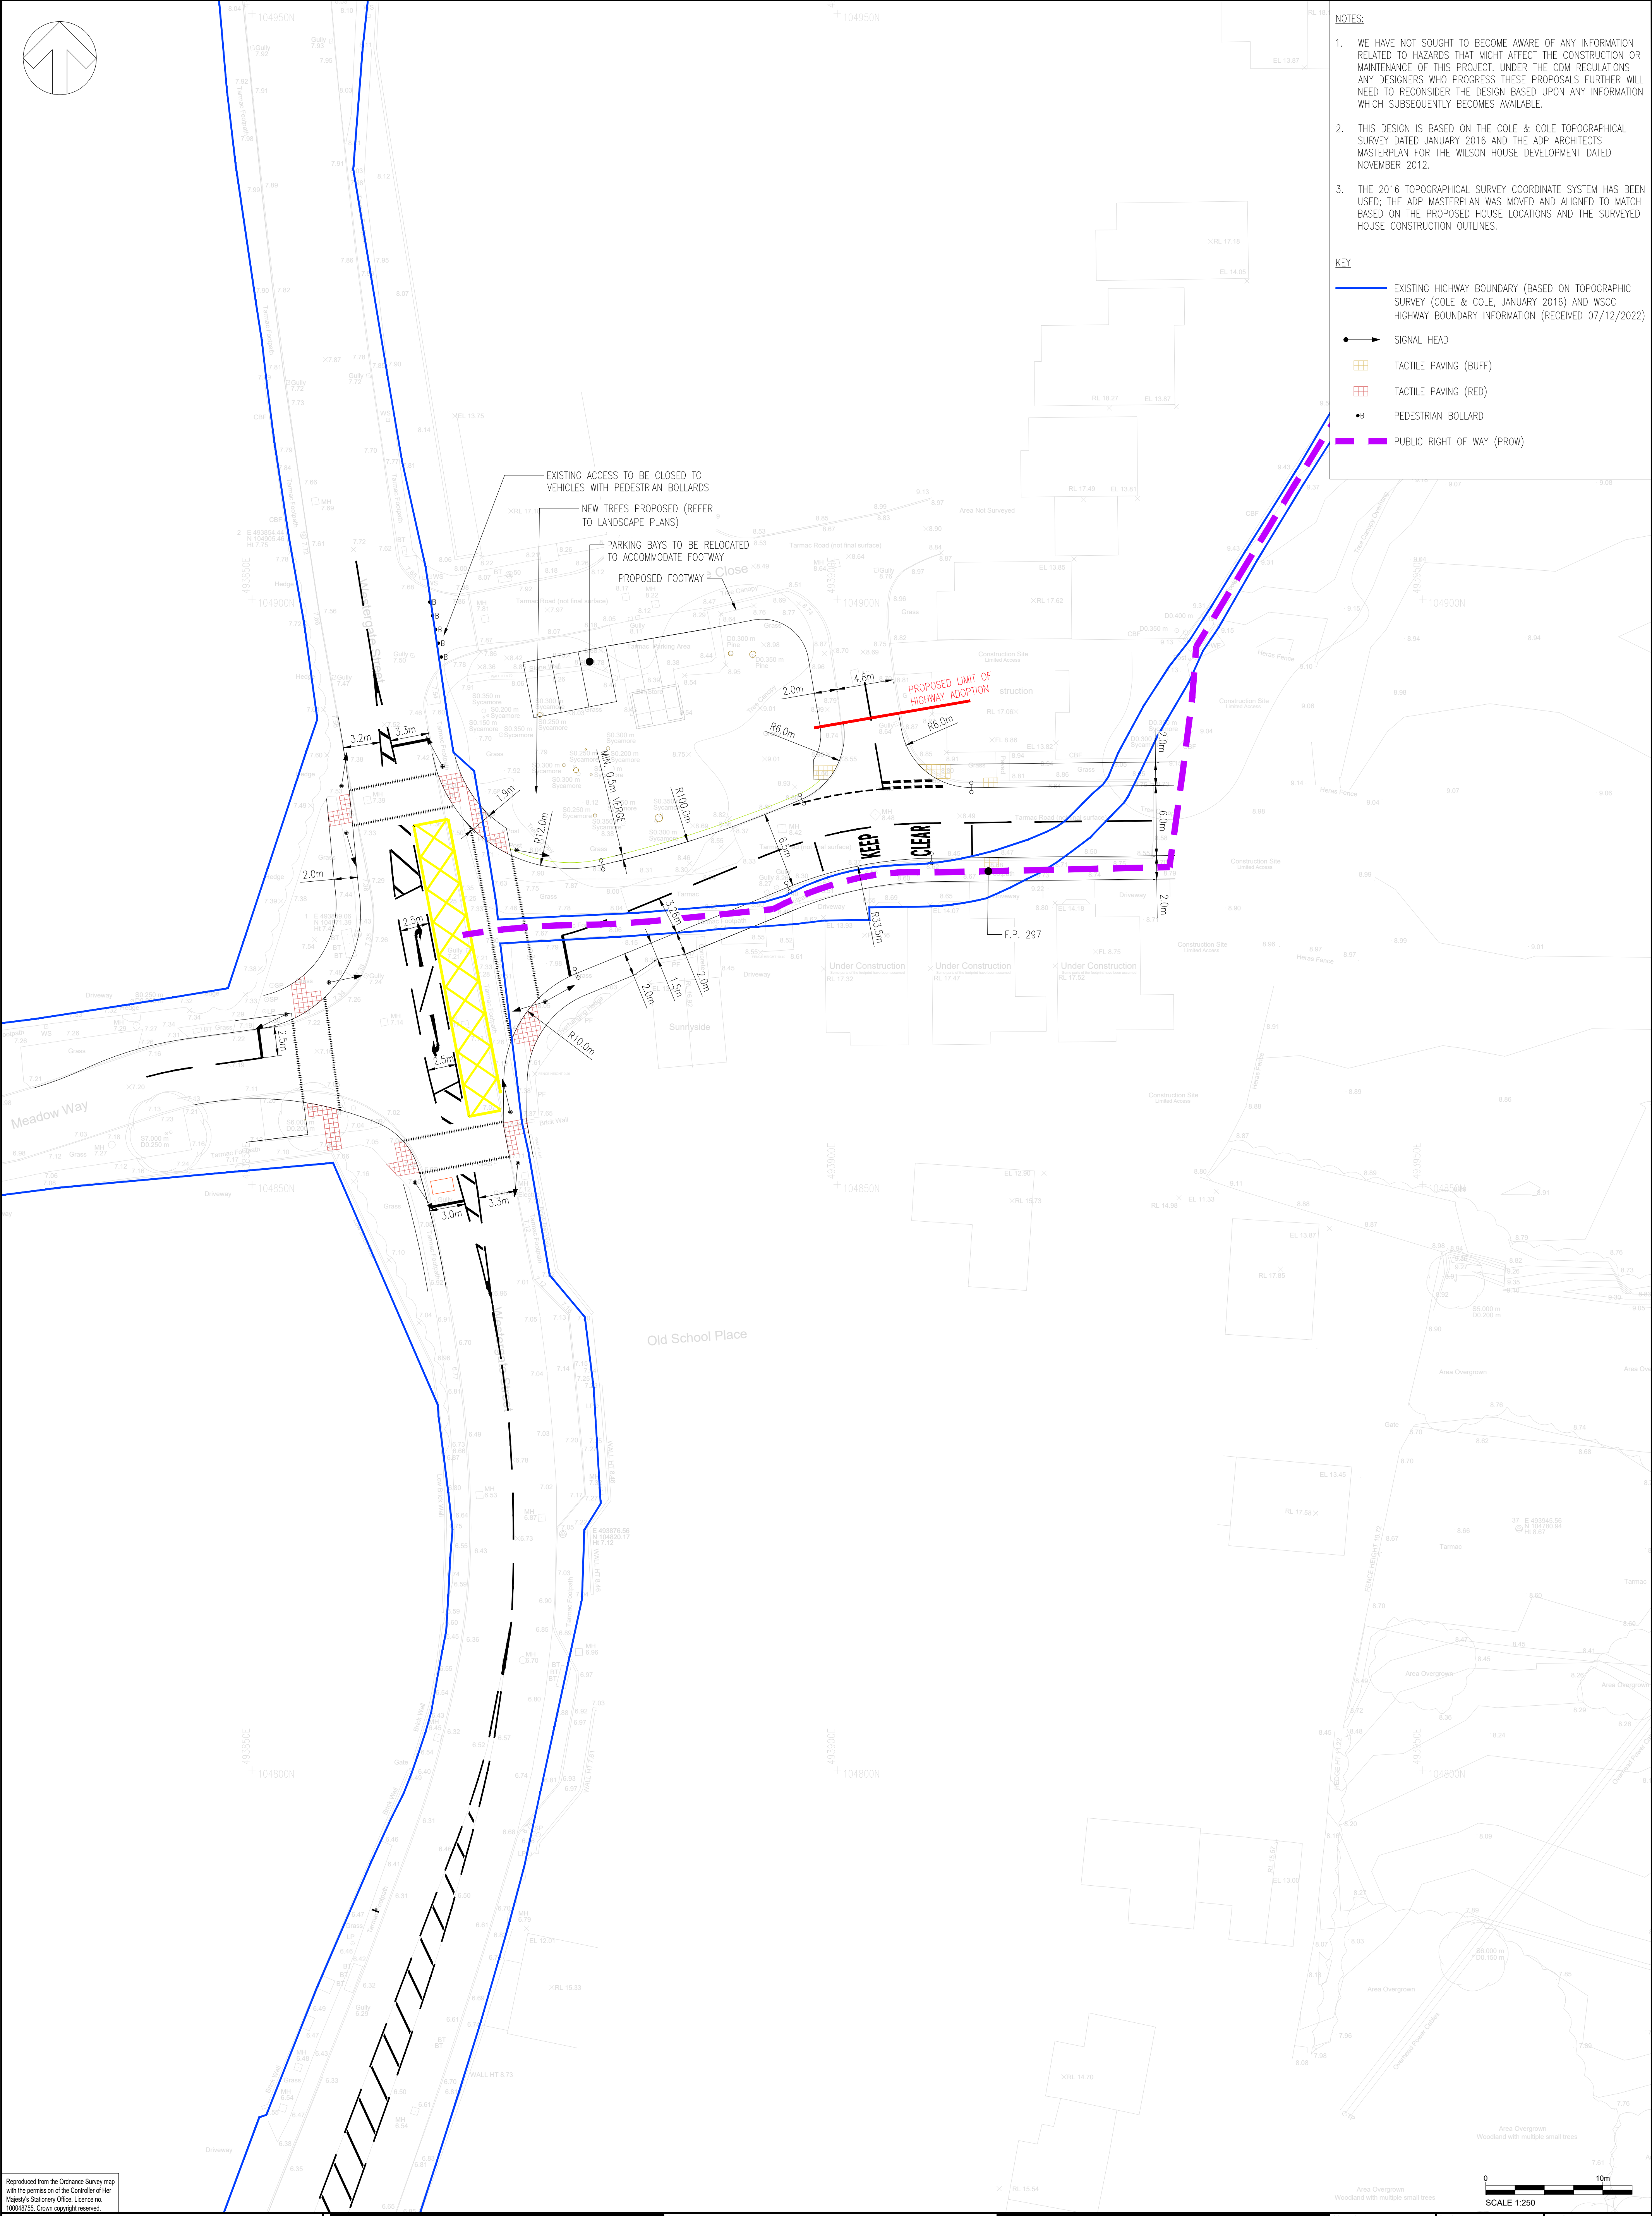

- KEY**
- EXISTING HIGHWAY BOUNDARY (BASED ON TOPOGRAPHIC SURVEY (COLE & COLE, JANUARY 2016) AND WSCC HIGHWAY BOUNDARY INFORMATION (RECEIVED 07/12/2022))
 - SIGNAL HEAD
 - TACTILE PAVING (BUFF)
 - TACTILE PAVING (RED)
 - PEDESTRIAN BOLLARD
 - PUBLIC RIGHT OF WAY (PROW)

DRAWING STATUS: B3 - FOR PLANNING

wsp

Grosvenor House
2 Grosvenor Square
Southampton
SO15 2BE, UK

T+ 44 (0) 2380 101 700
wsp.com

ARCHITECT:

DRAWING No:	LAW-WSP-ZZ-ZZ-C-DR-00006	REV:	P03
© WSP UK Ltd			