
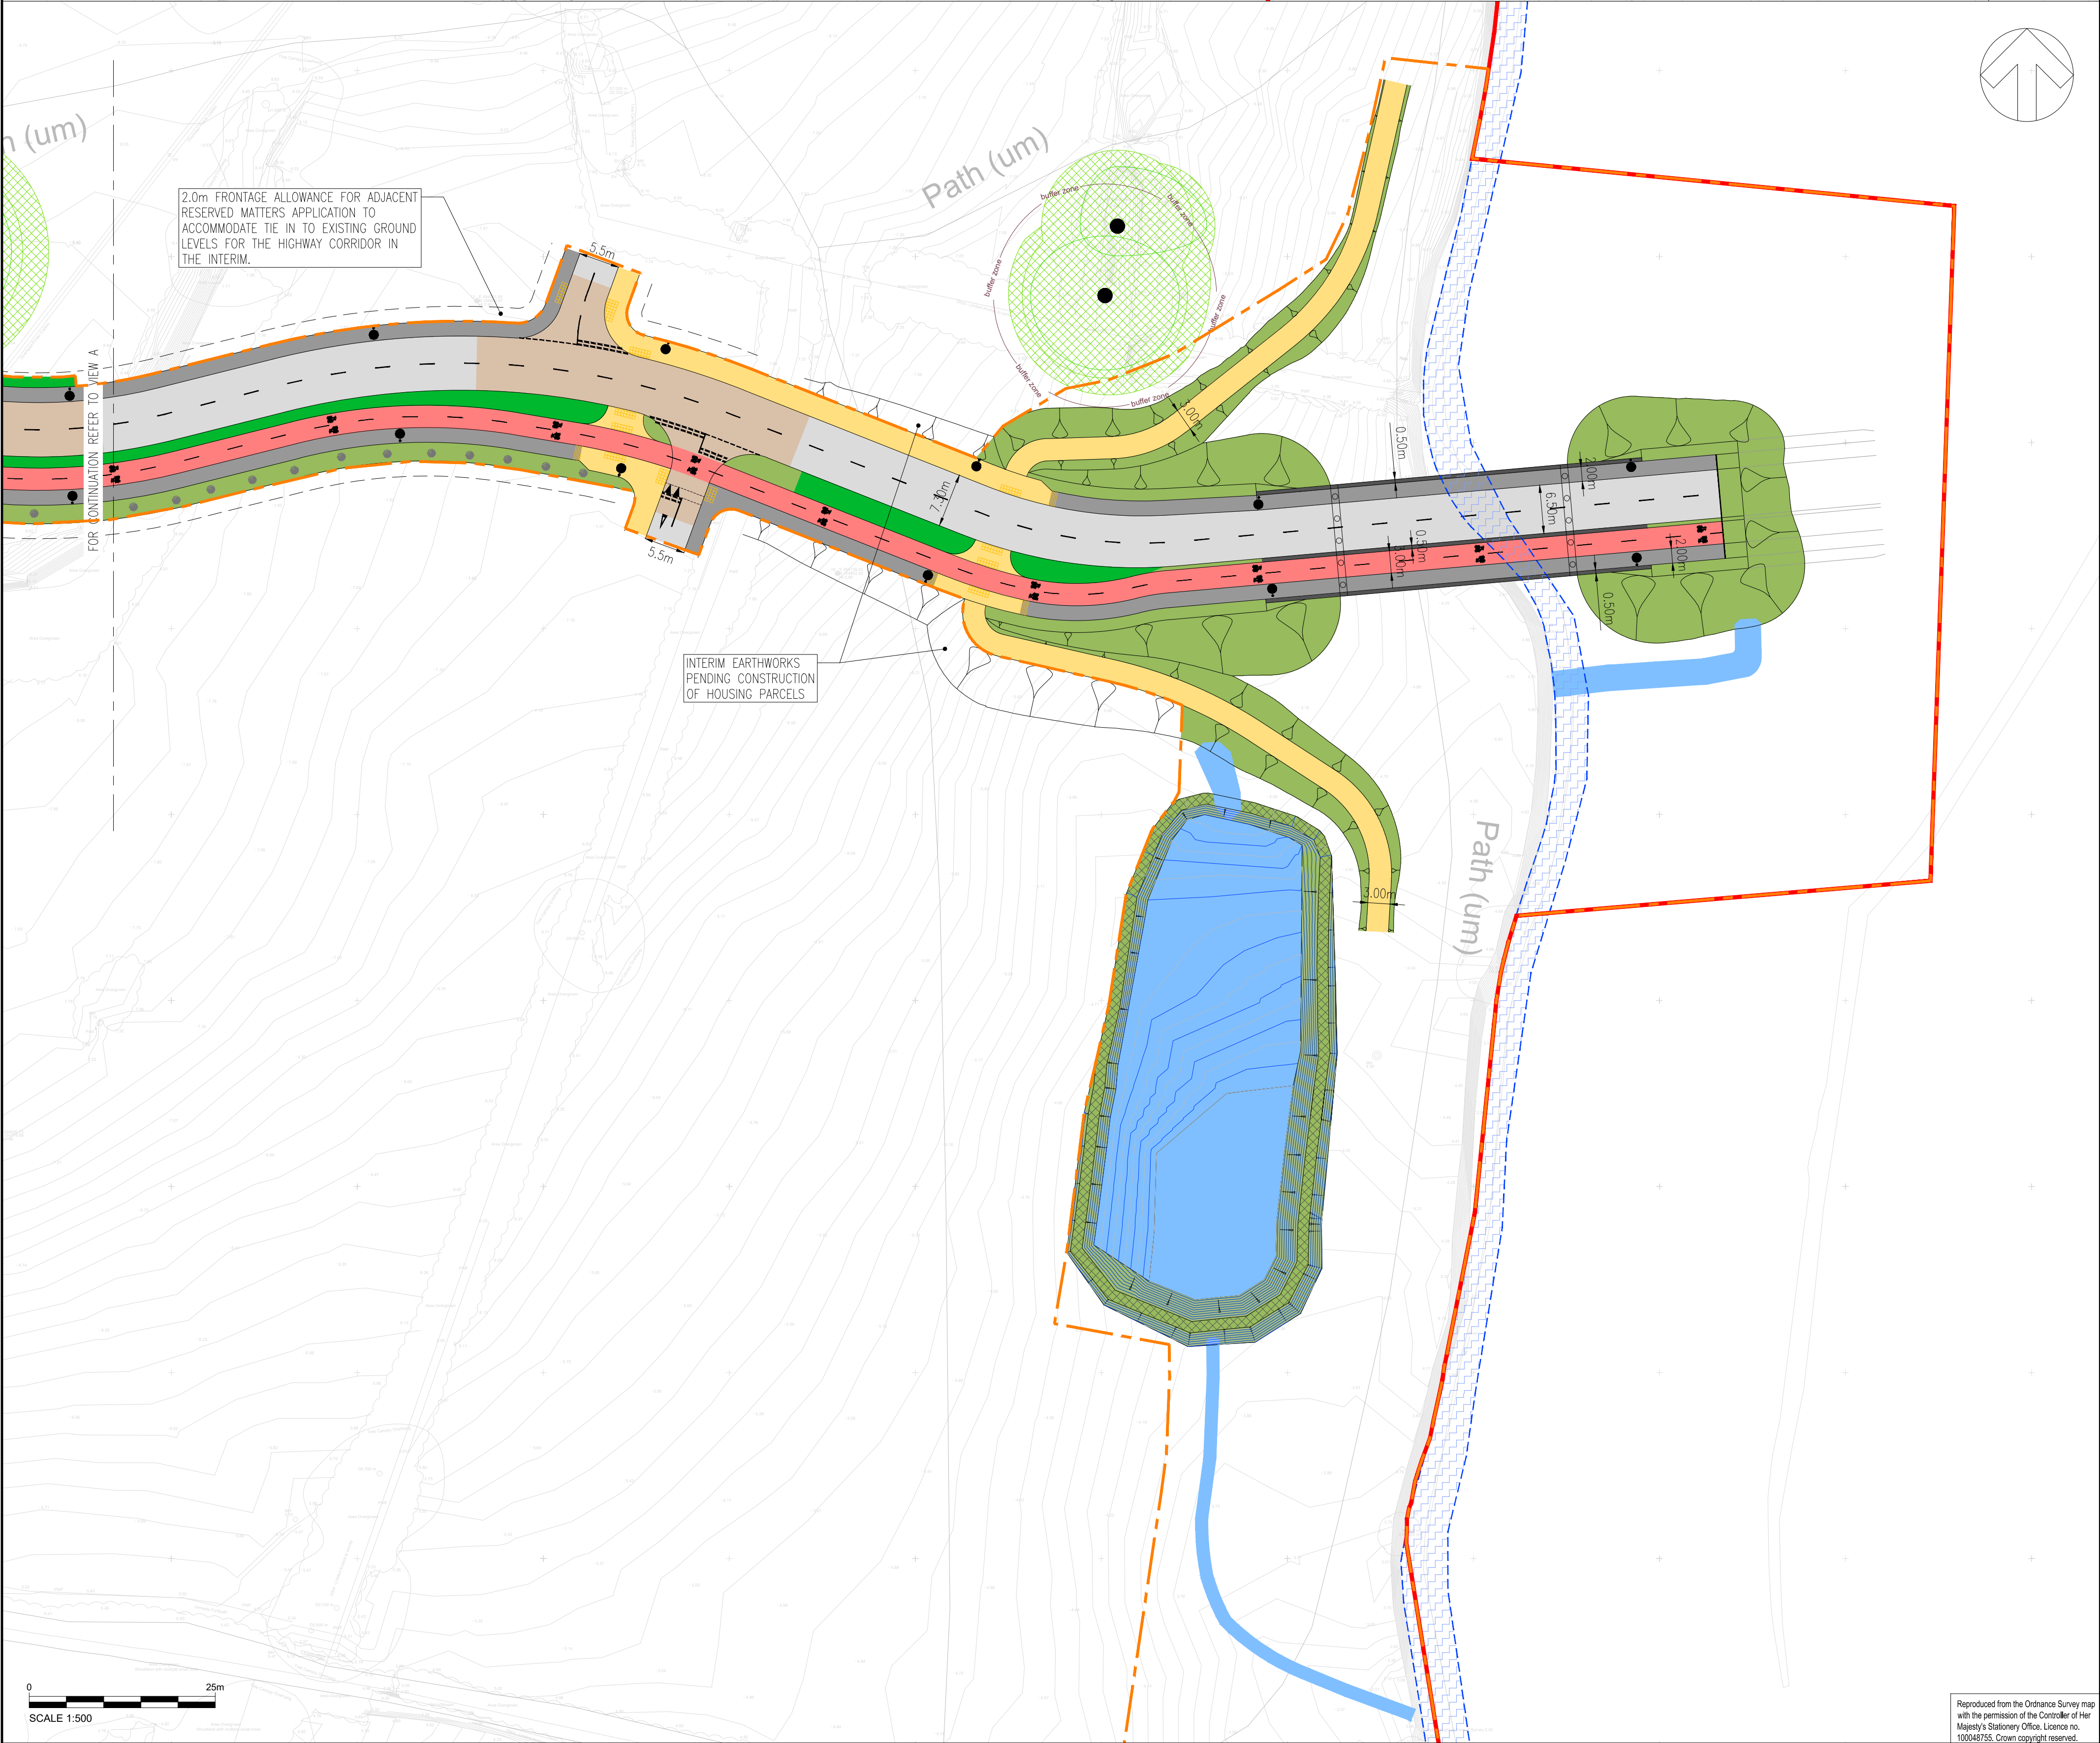


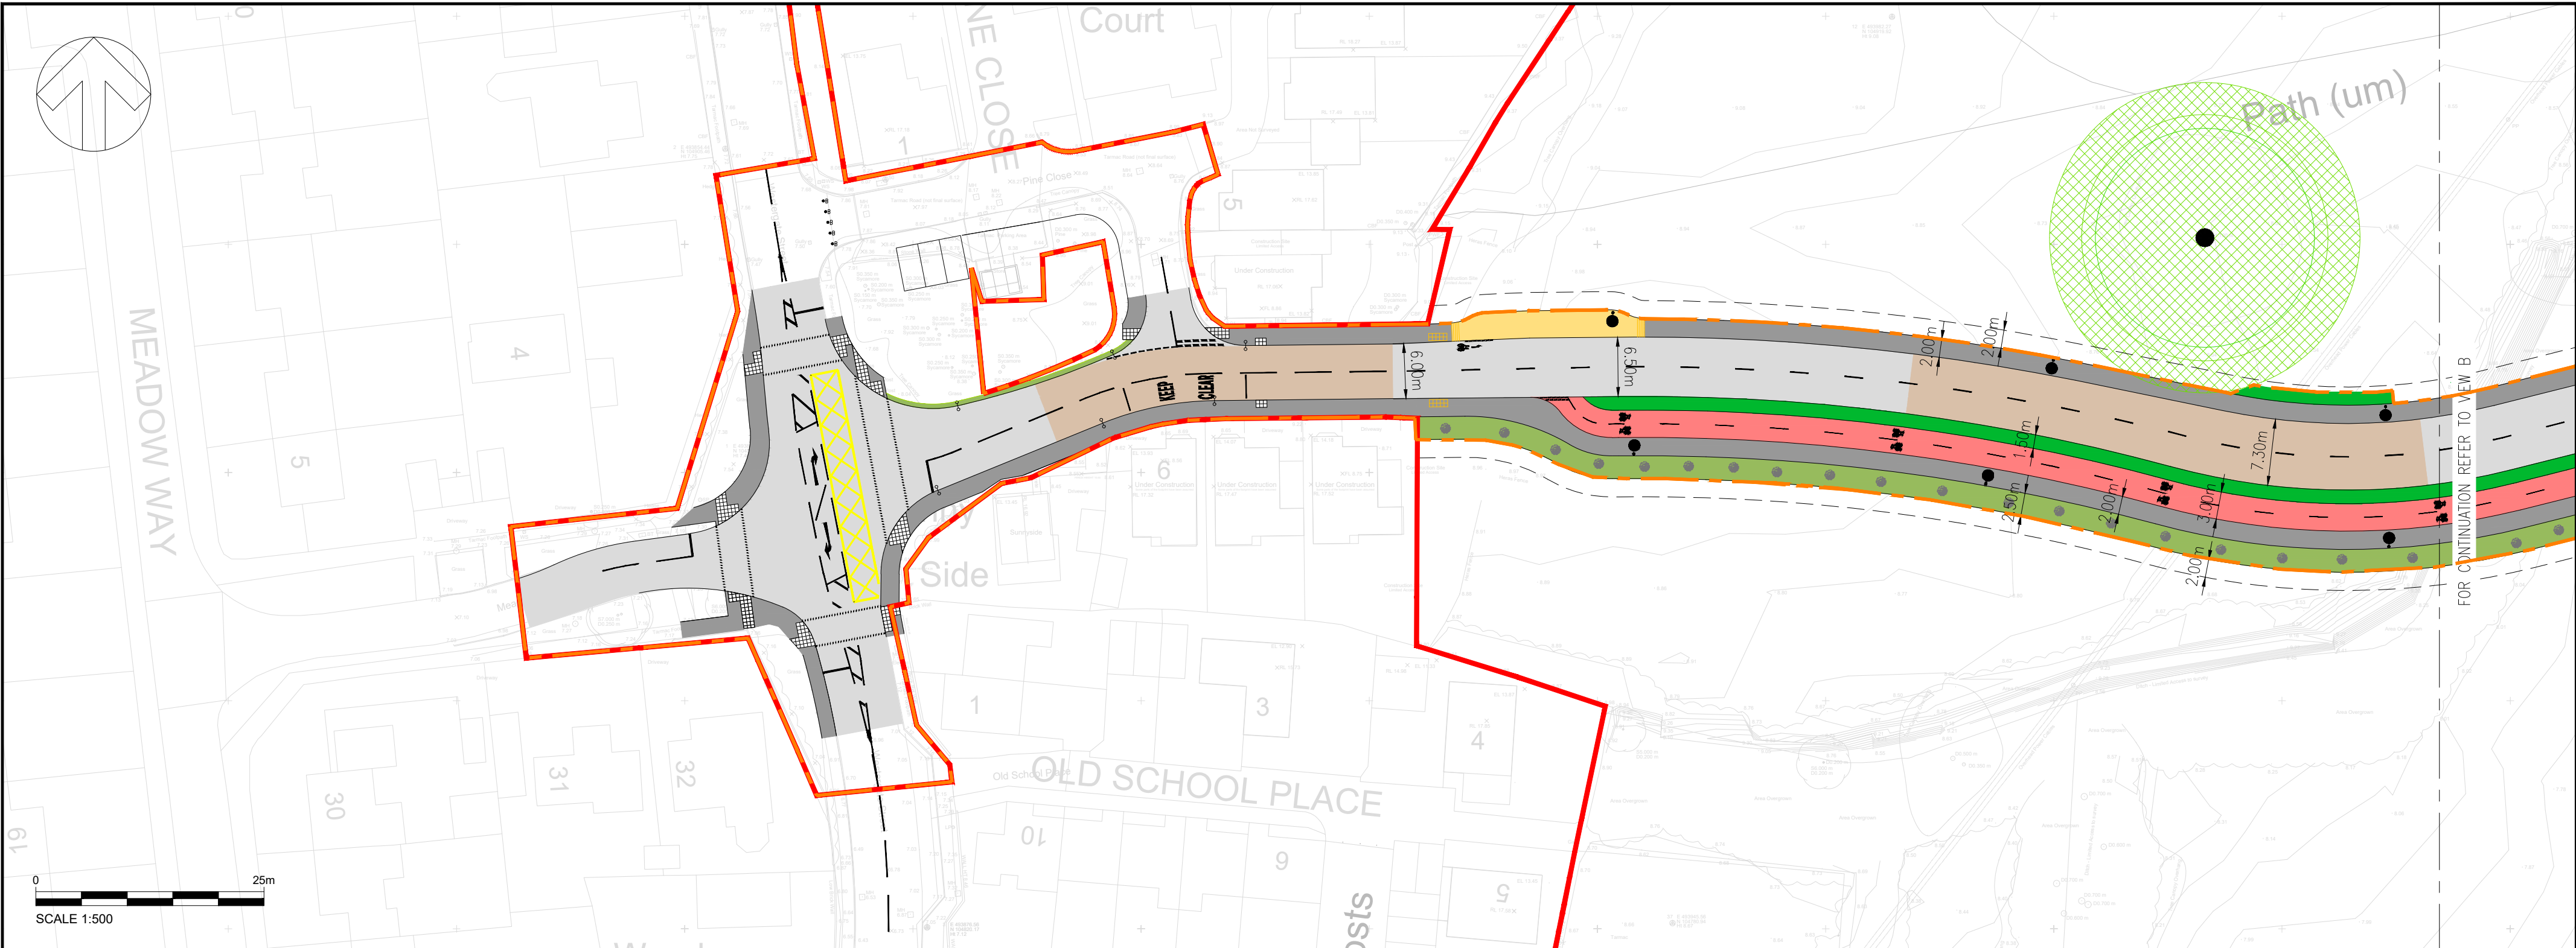

NOTES:

- THIS DRAWING IS TO BE READ IN CONJUNCTION WITH ALL RELEVANT ARCHITECTURAL & ENGINEERING DOCUMENTS AND DRAWINGS.
- THIS DRAWING IS NOT TO BE REPRODUCED IN ANY PART OR FORM WITHOUT CONSENT OF WSP UK LIMITED, ALL COPY RIGHT RESERVED.
- DIMENSIONS SHALL BE SCALED FOR PLANNING PURPOSES ONLY FROM THIS DRAWING. ALL DIMENSIONS SHOWN ARE IN METRES, UNLESS OTHERWISE STATED.
- CONFLICTING INFORMATION SHOWN ON THE ENGINEER'S DRAWINGS OR DISCREPANCIES BETWEEN THE INFORMATION GIVEN BY THE ENGINEER AND THAT PROVIDED BY OTHERS MUST BE REFERRED

- TO THE ENGINEER BEFORE THE WORKS COMMENCE.
- THE REDLINE BOUNDARY BEEN EXTRACTED FROM DRAWING REF: CALA230719LOP.01-P3 RECEIVED FROM THRIVE ARCHITECTURE ON 31/08/2023.

KEY:

- SITE BOUNDARY
- DETAILED APPLICATION BOUNDARY
- CARRIAGEWAY
- CARRIAGEWAY (ALTERNATE)
- CYCLEWAY
- FOOTWAY
- SHARED USE ROUTE (FOOTWAY/CYCLEWAY)
- VERGE/EMBANKMENTS/LANDSCAPING

- SUDS
- HARD STANDING
- DRAINAGE FEATURES
- TREE CORRIDOR - REFER TO LANDSCAPE DRAWINGS
- PROPOSED LIGHTING COLUMN
- ROOT PROTECTION ZONE

P03	02/02/2024	AW	SCALE BAR ADDED	JP	LPS
P02	21/09/2023	AW	DETAILED APPLICATION BOUNDARY UPDATED	JP	LPS
P01	01/09/2023	GLG	FIRST ISSUE	JP	LPS
REV	DATE	BY	DESCRIPTION	CHK	APP
DRAWING STATUS: B3 - FOR PLANNING					

Grosvenor House
2 Grosvenor Square
Southampton
SO15 2BE, UK

T+44 (0) 2380 101 700
wsp.com

CLIENT: CALA HOMES

ARCHITECT:

PROJECT: LAND AT WESTERGATE

TITLE: EAST-WEST LINK ROAD
GENERAL ARRANGEMENT

SCALE @ A1: 1:500	CHECKED: JB	APPROVED: LRB
PROJECT No: 70013258	DESIGNED: GLG	DRAWN: GLG
DATE: September 23		REV: P02
DRAWINGS No: LAW-WSP-ZZ-ZZ-C-DR-00007		
© WSP UK Ltd		