


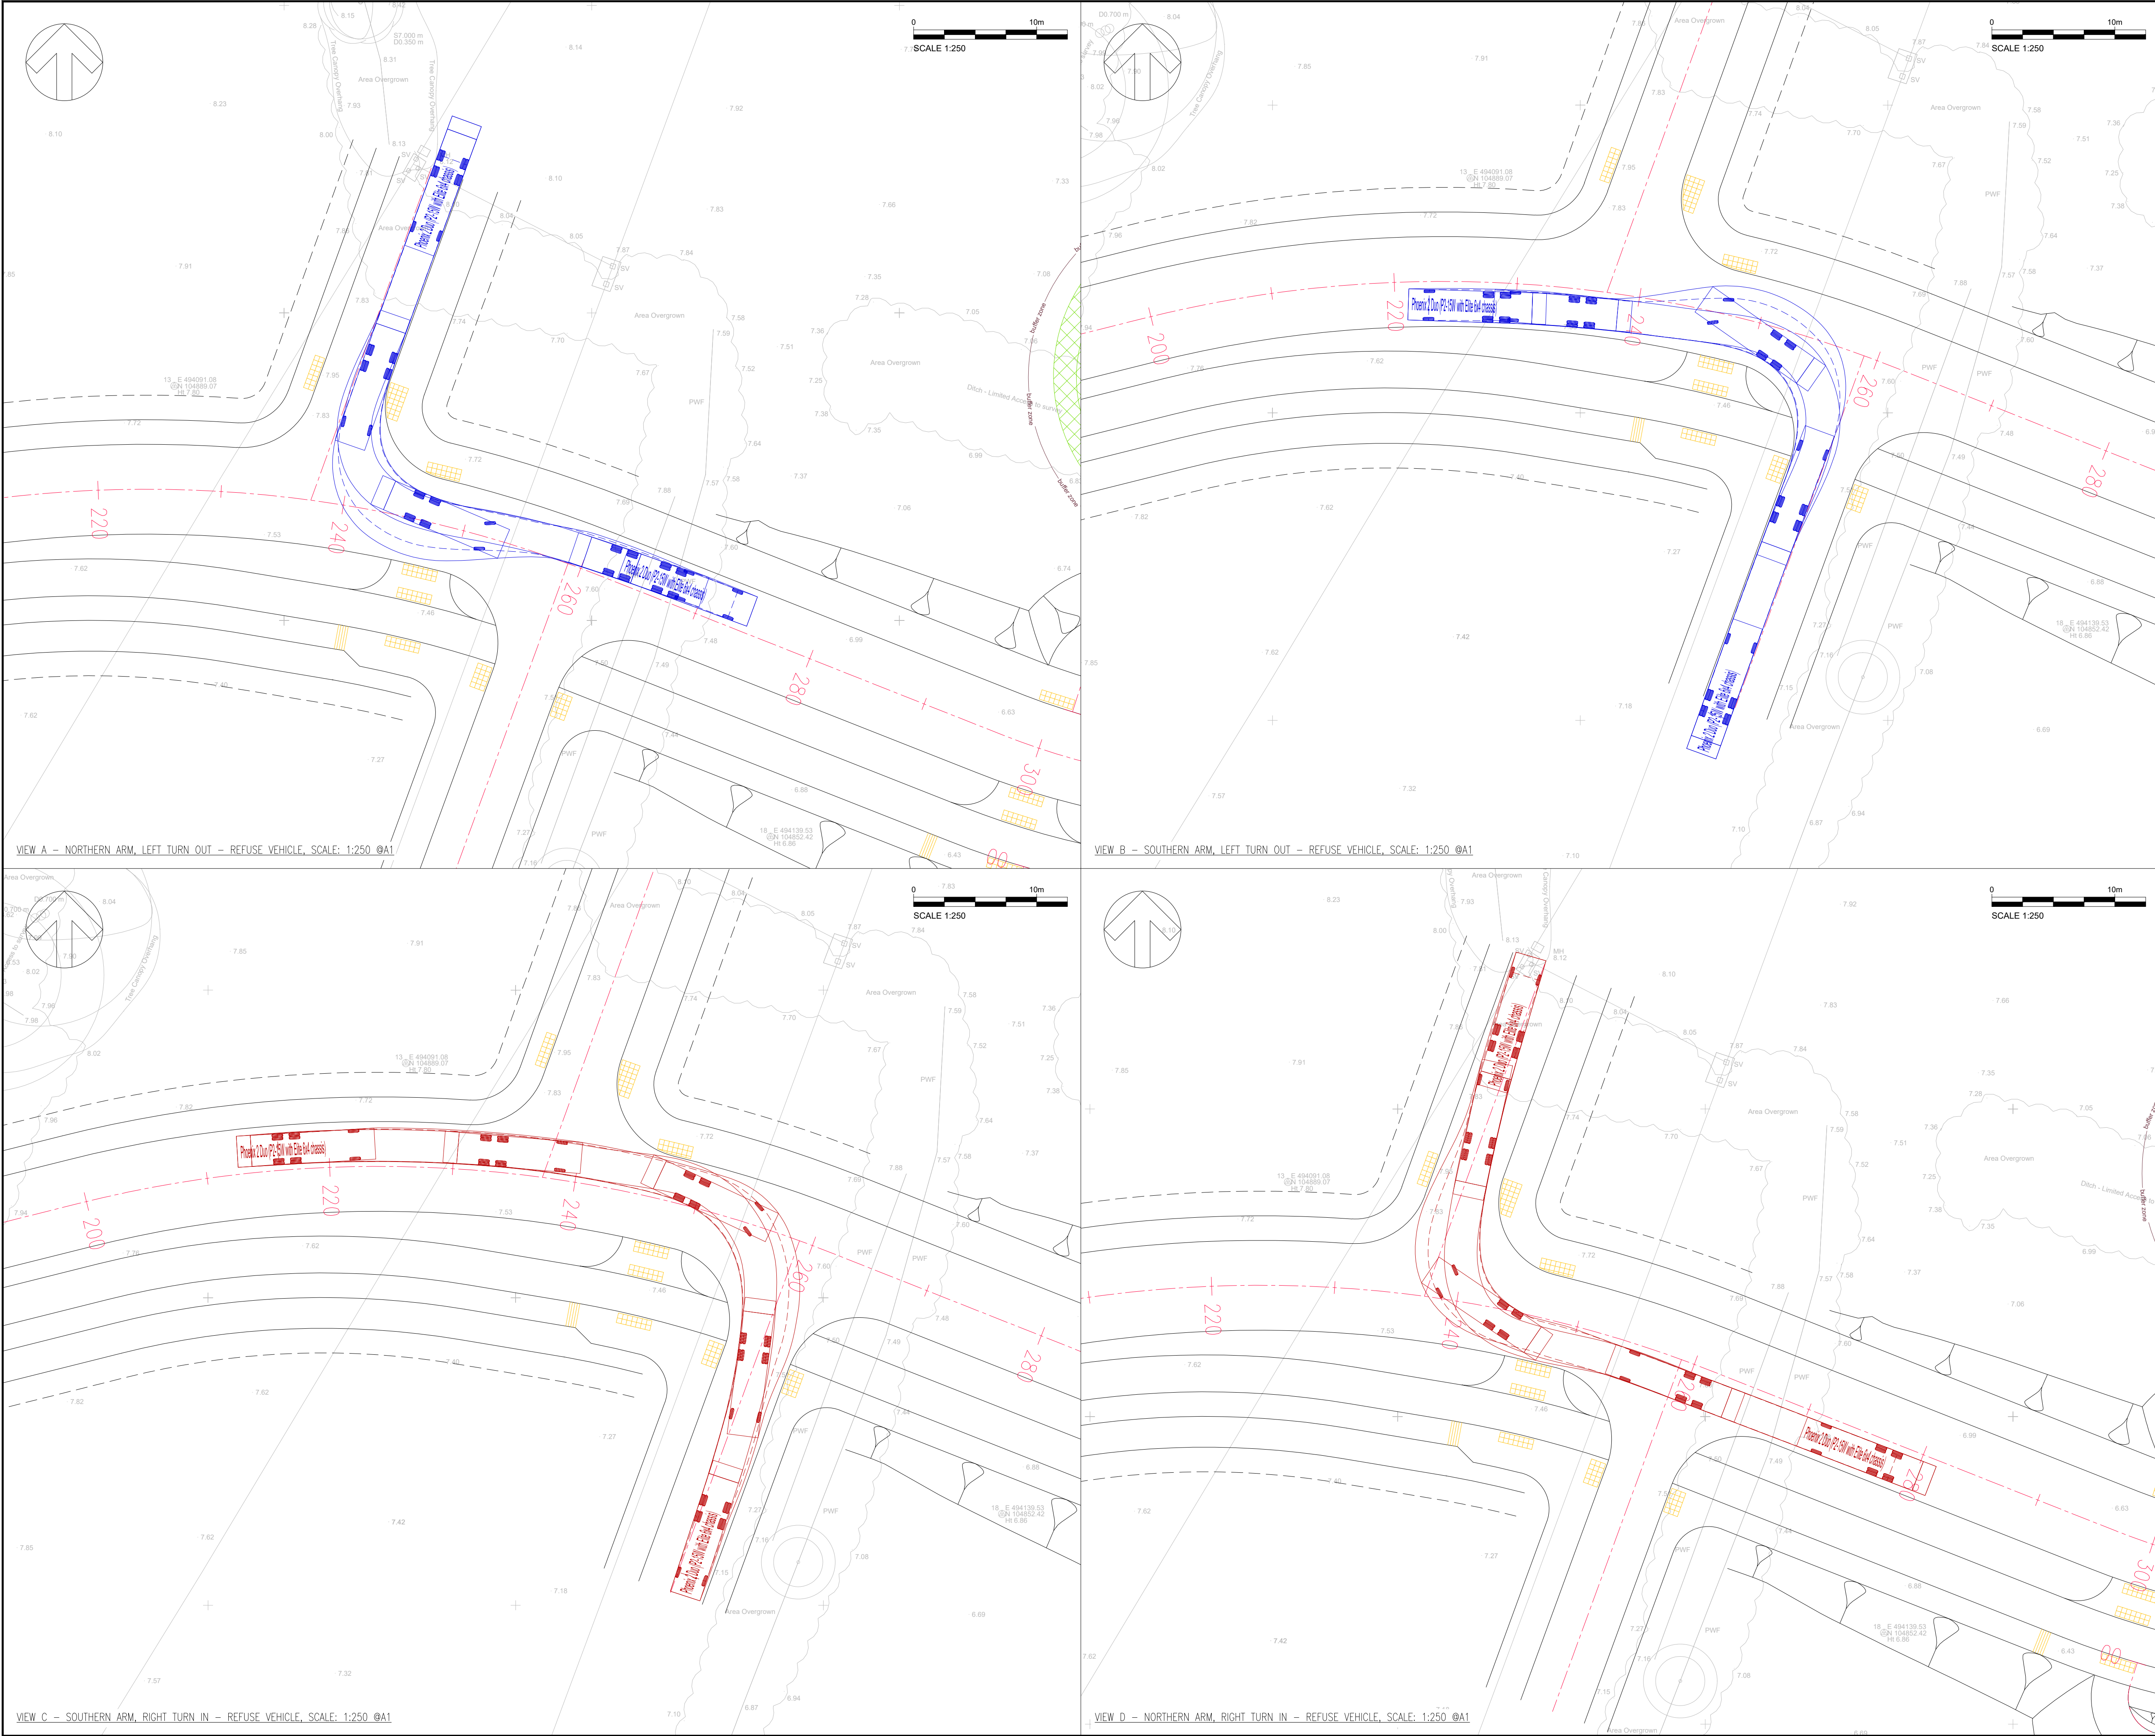

SCALE FOR PLANNING PURPOSES ONLY

NOTES:

- THIS DRAWING IS TO BE READ IN CONJUNCTION WITH ALL RELEVANT ARCHITECTURAL & ENGINEERING DOCUMENTS AND DRAWINGS.
- THIS DRAWING IS NOT TO BE REPRODUCED IN ANY PART OR FORM WITHOUT CONSENT OF WSP UK LIMITED, ALL COPYRIGHT RESERVED.
- DIMENSIONS SHALL BE SCALED FOR PLANNING PURPOSES ONLY FROM THIS DRAWING. ALL DIMENSIONS SHOWN ARE IN METRES, UNLESS OTHERWISE STATED.
- CONFLICTING INFORMATION SHOWN ON THE ENGINEER'S DRAWINGS OR DISCREPANCIES BETWEEN THE INFORMATION GIVEN BY THE ENGINEER AND THAT PROVIDED BY OTHERS MUST BE REFERRED TO THE ENGINEER BEFORE THE WORKS COMMENCE.
- UTILITY SURVEYED BY PULSE MAPPING AND SHOWN ON SURVEY DRG REF P160622-WESTERGATE (P01), 27/06/2016 REUSE COLE SURVEY TOPOGRAPHICAL SURVEY INFORMATION (REF:16-0102A REV C, (UNSPECIFIED DATE) PREPARED FOR THE SITE.
- THE ROAD AND BRIDGE ALIGNMENTS ARE BASED ON A REVIEW OF THE MAIN CONSTRAINTS IDENTIFIED AT THE SITE, INCLUDING UTILITIES, TREES, FLOODPLAIN, ECOLOGY AND HIGHWAY STANDARDS (DMRB & M5) FOR A DESIGN SPEED OF 50kph.
- THE HIGHWAY CORRIDOR SHOWN ACROSS THE BRIDGE IS THE EXPECTED REQUIREMENT BASED ON PRELIMINARY DISCUSSIONS WITH WSCC, TAKING ACCOUNT OF BEW PROPOSALS, WSCC GUIDANCE & LTN 1/20.

KEY:

- SITE BOUNDARY
- WHEELS/CHASSIS
- BODY OVERHANG

Phoenix 2 Duo (P2-15W with Elite 6x4 chassis)

|                             |          |
|-----------------------------|----------|
| Overall Length              | 11.200m  |
| Overall Width               | 2.530m   |
| Overall Body Height         | 3.751m   |
| Min Body Ground Clearance   | 0.504m   |
| Track Width                 | 2.500m   |
| Lock to lock time           | 4.00s    |
| Kerb to kerb Turning Radius | 9.500m   |
| TRACKING SPEED              | 16.00kph |

|     |            |     |                                   |     |     |
|-----|------------|-----|-----------------------------------|-----|-----|
| P03 | 02/02/2024 | AW  | SCALE BAR ADDED                   | JP  | LRB |
| P02 | 21/09/2023 | AW  | DRAWING STATUS AND NOTE 3 AMENDED | JP  | LRB |
| P01 | 01/09/2023 | GLG | FIRST ISSUE                       | JP  | LRB |
| REV | DATE       | BY  | DESCRIPTION                       | CHK | APP |

DRAWING STATUS: B3 - FOR PLANNING

**wsp**

Grosvenor House, 2 Grosvenor Square, Southampton, SO15 2BE, UK  
T+ 44 (0) 2380 101 700  
wsp.com

CLIENT: CALA HOMES

ARCHITECT: -

SITE/PROJECT: LAND AT WESTERGATE

TITLE: EAST-WEST LINK ROAD  
SWEEP PATH ANALYSIS  
SHEET 2

|             |                          |           |     |           |     |
|-------------|--------------------------|-----------|-----|-----------|-----|
| SCALE @ A1: | AS SHOWN                 | CHECKED:  | JIB | APPROVED: | LRB |
| PROJECT NO: | 70013258                 | DESIGNED: | GLG | DRAWN:    | GLG |
| DATE:       | September 2023           | REV:      | P03 |           |     |
| DRAWING NO: | LAW-WSP-ZZ-ZZ-C-DR-00009 |           |     |           |     |
|             |                          |           |     |           |     |

© WSP UK Ltd