


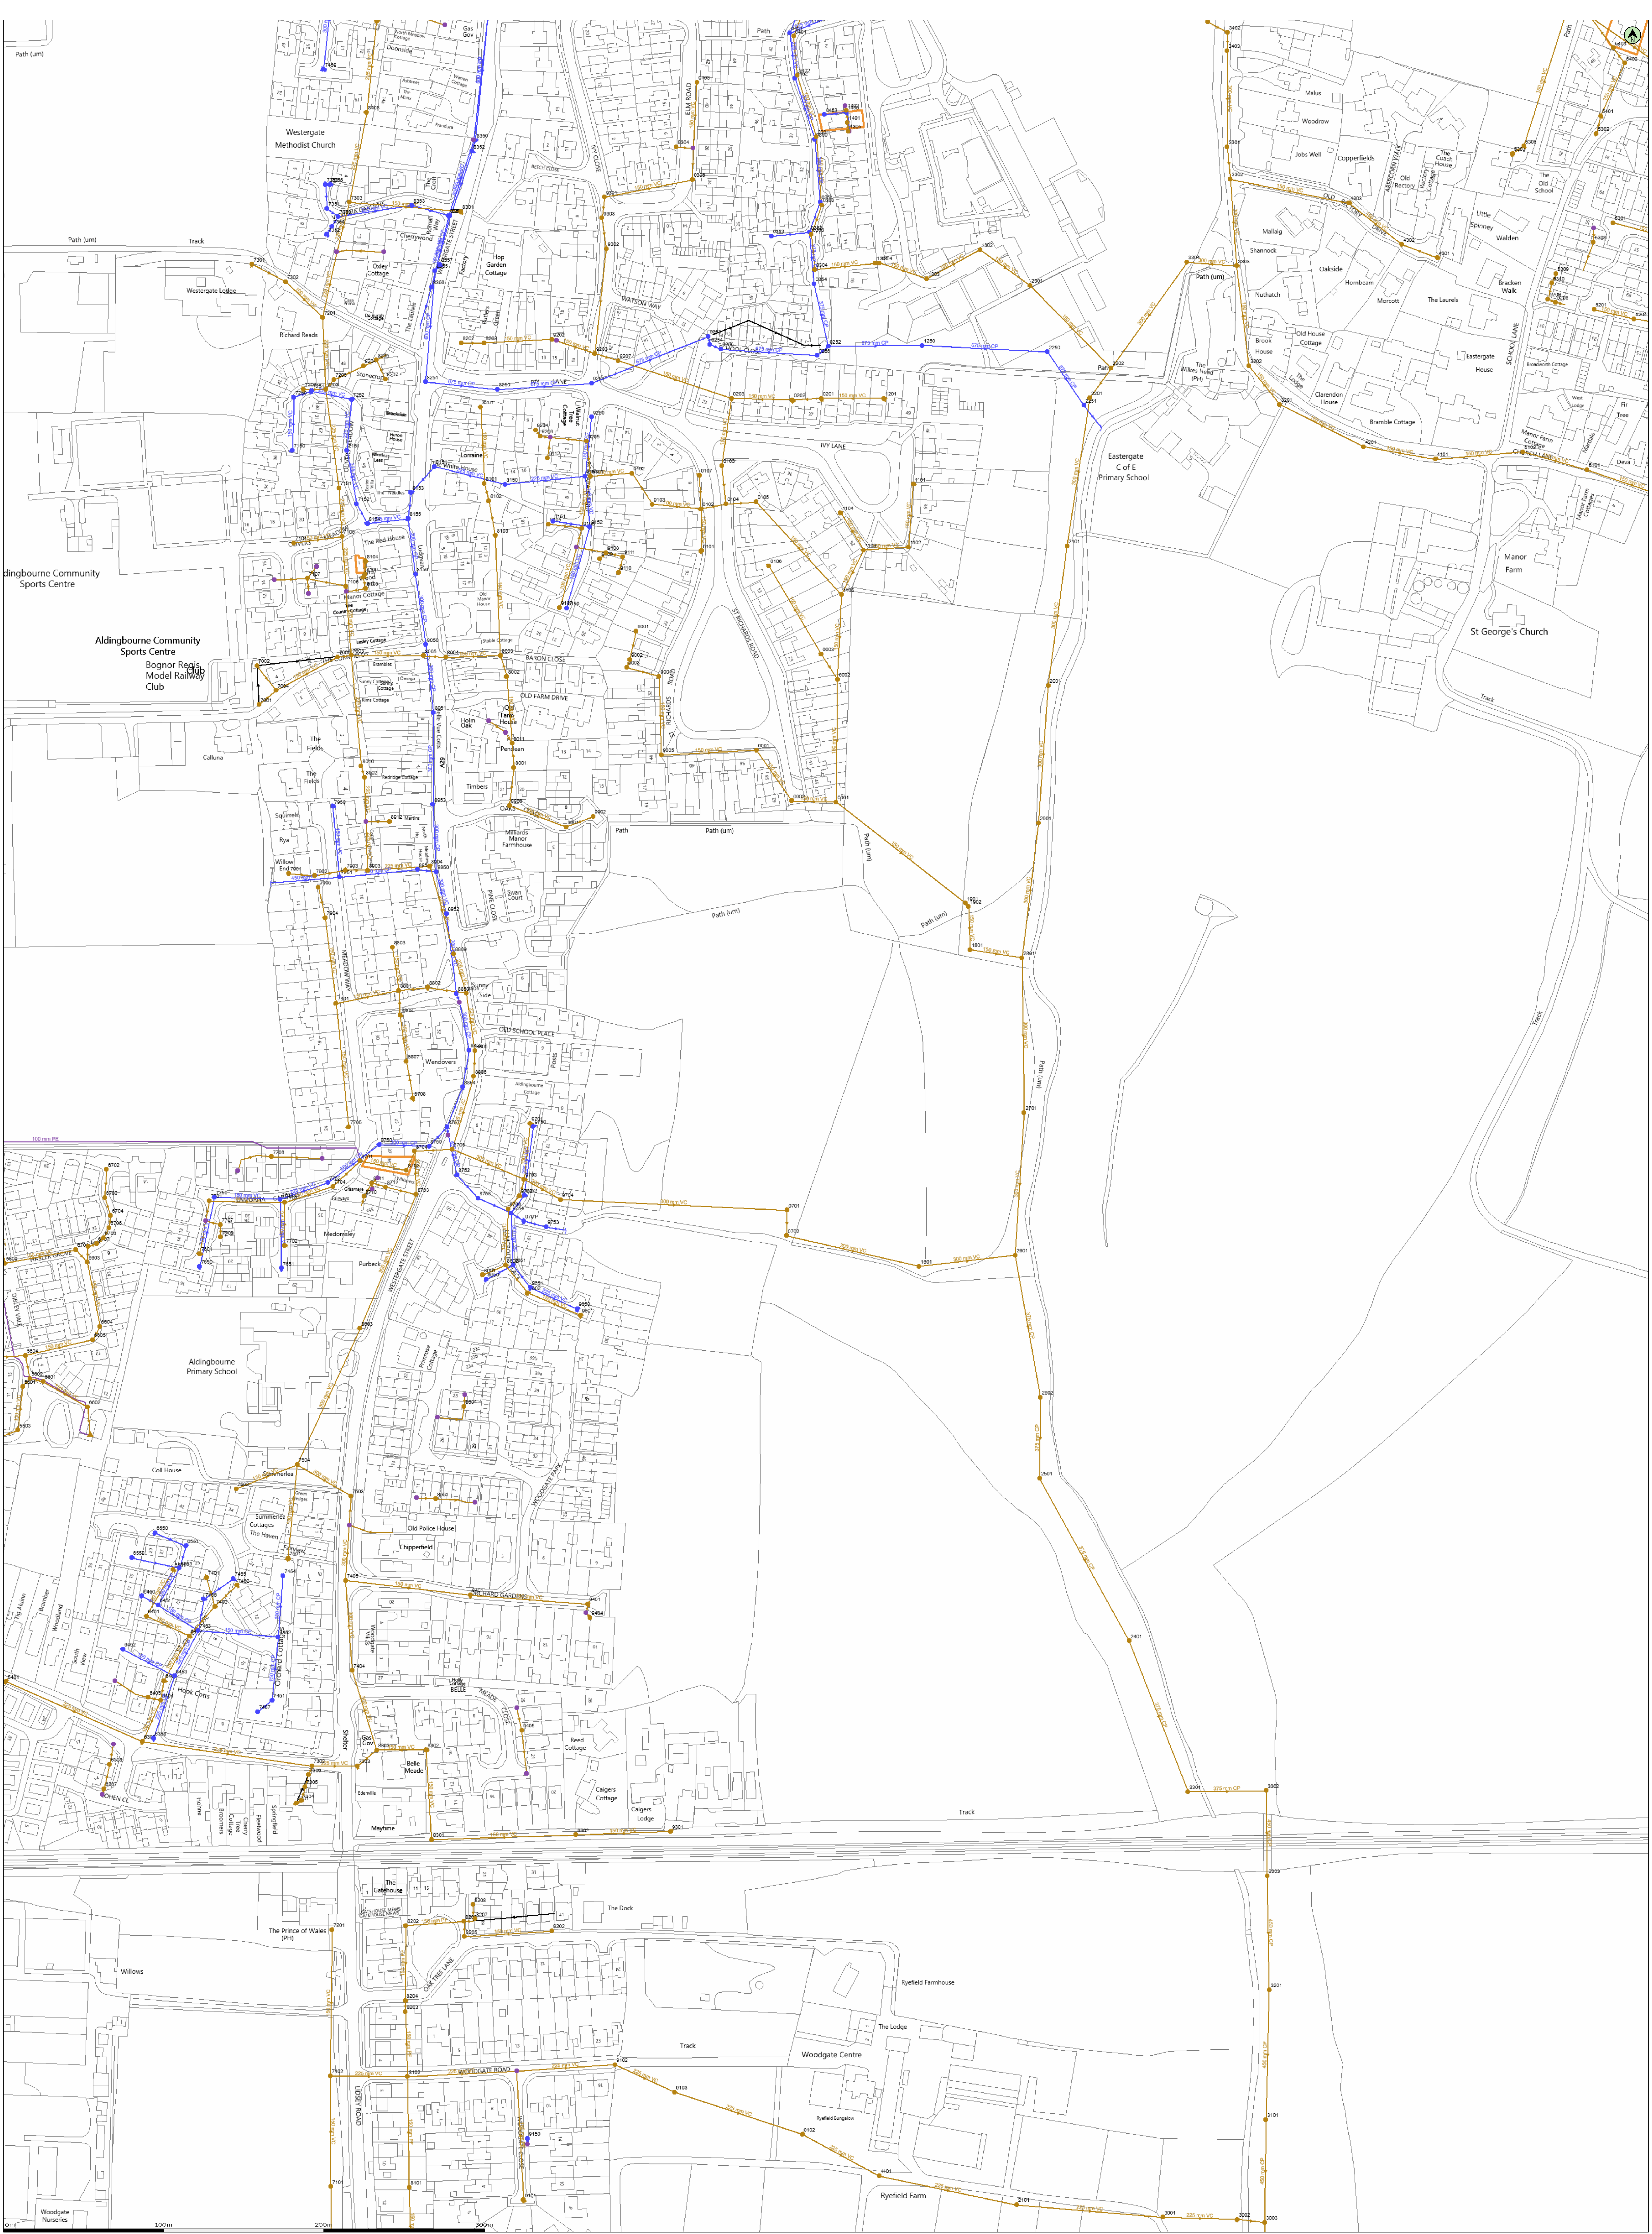

© Crown copyright and database rights 2023 Ordnance Survey 100033273
Data updated: 21/05/23

203277

payments.utilities@adingsglobal.com

Scale: 1:2500
Map Centre: 46000,104776
Date: 26/04/23
Our Ref: 1156872 - 16
Powered by digipix

Water for Life
Southern Water

The positions of pipes shown on this plan are believed to be correct, but Southern Water Services Ltd accepts no responsibility in the event of inaccuracy. The actual positions should be determined on site. This plan is produced by Southern Water Services Ltd © Crown copyright and database rights 2023 Ordnance Survey 100033273. This map is to be used for the purposes of viewing the location of Southern Water pipes only. Any other uses of the map data or further copies are not permitted.

WARNING: BAC pipes are constructed of Borel Adhesive Cement.

WARNING: Unknown (BAC) materials may include Borel Adhesive Cement.

Manhole Reference	Liquid Type	Cover Level	Invert Level	Depth to Invert
0001	F	9.46	7.72	
0002	F	10.12	7.66	
0003	F	10.21	8.97	
0101	F	9.97	8.87	
0102	F	8.99	5.36	
0102	F	10.23	8.47	
0103	F	10.39	8.42	
0104	F	10.16	8.34	
0105	F	10.50	8.35	
0106	F	10.66	9.99	
0107	F	10.29	8.80	
0201	F	10.93	9.34	
0202	F	10.79	8.97	
0203	F	10.62	8.44	
0301	F	11.44	9.71	
0302	F	11.36	9.45	
0303	F	11.21	9.33	
0304	F	11.16	9.20	
0305	F	0.00	0.00	
0401	F	11.87	10.19	
0402	F	11.65	10.00	
0403	F	0.00	0.00	
0701	F	5.80	3.36	
0702	F	5.51	3.27	
0801	F	9.46	7.34	
0802	F	9.38	7.55	
1101	F	8.71	5.22	
1101	F	10.72	9.76	
1102	F	10.62	9.13	
1103	F	10.47	8.74	
1104	F	10.55	9.61	
1105	F	10.35	7.83	
1201	F	11.04	10.02	
1301	F	11.29	8.96	
1302	F	10.83	8.42	
1303	F	11.11	8.76	
1304	F	11.40	8.95	
1305	F	0.00	0.00	
1401	F	0.00	0.00	
1402	F	0.00	0.00	
1601	F	4.88	2.93	
1801	F	6.65	4.87	
1901	F	7.40	6.85	
1902	F	7.06	5.51	
2001	F	6.04	4.64	
2101	F	7.00	4.95	
2101	F	6.81	4.84	
2201	F	7.27	5.83	
2202	F	8.33	0.00	
2301	F	10.55	8.12	
2401	F	2.36	0.66	
2501	F	2.54	1.20	
2601	F	3.51	2.21	
2602	F	3.04	1.66	
2701	F	4.63	3.56	
2801	F	5.39	4.04	
2801	F	5.71	4.30	
3001	F	2.99	0.43	
3002	F	1.29	-0.17	
3003	F	1.44	-0.49	
3101	F	1.46	-0.30	
3201	F	1.69	0.14	
3201	F	8.96	7.34	
3202	F	7.97	7.07	
3301	F	1.98	0.21	
3301	F	9.07	7.16	
3302	F	0.00	0.00	
3302	F	8.77	6.99	
3303	F	0.00	0.00	
3303	F	8.06	6.54	
3304	F	8.20	6.43	
3401	F	9.61	7.58	
3402	F	10.24	7.58	
3403	F	10.11	7.48	
4101	F	9.77	7.76	
4201	F	9.20	7.54	
4301	F	11.69	0.00	
4302	F	11.37	0.00	
4303	F	10.95	9.42	
5101	F	9.75	8.15	
5102	F	9.78	7.99	
5201	F	11.73	10.18	
5204	F	11.59	9.83	
5208	F	0.00	0.00	
5209	F	0.00	0.00	
5301	F	12.46	11.26	
5302	F	12.58	12.09	
5303	F	12.87	12.35	
5306	F	12.87	12.02	
5308	F	0.00	0.00	
5309	F	0.00	0.00	
5310	F	0.00	0.00	
5401	F	9.30	7.27	
5401	F	12.72	11.97	
5402	F	13.13	0.00	
5403	F	13.20	0.00	
5503	F	10.36	7.98	
5601	F	10.04	7.64	
5602	F	9.95	6.11	
5604	F	9.71	6.20	
5609	F	10.08	8.03	
6306	F	8.87	7.01	
6307	F	0.00	0.00	
6308	F	0.00	0.00	
6401	F	10.05	8.46	
6402	F	10.10	8.25	
6403	F	9.83	8.05	
6404	F	9.57	7.95	
6405	F	0.00	0.00	
6501	F	9.83	8.66	
6601	F	10.12	6.05	
6602	F	10.15	5.86	
6603	F	10.57	7.65	
6604	F	10.20	7.39	
6605	F	10.12	7.33	
6701	F	10.57	7.71	
6702	F	10.10	8.94	
6703	F	10.18	8.14	
6704	F	10.30	8.06	
6705	F	10.40	8.01	
6706	F	10.46	7.97	
6707	F	10.55	7.84	
6708	F	10.57	7.79	
7001	F	8.74	8.73	
7002	F	8.74	0.00	
7003	F	8.41	6.26	
7004	F	8.60	7.10	
7005	F	0.00	0.00	
7101	F	8.90	6.48	
7101	F	8.97	0.00	
7102	F	8.23	6.30	
7104	F	49.48	48.30	
7105	F	49.20	0.00	
7106	F	0.00	0.00	
7107	F	0.00	0.00	
7201	F	8.46	6.85	
7201	F	8.83	6.93	
7202	F	9.40	8.05	
7203	F	9.30	0.00	
7205	F	0.00	0.00	
7301	F	9.14	7.99	
7301	F	10.23	9.52	
7302	F	8.77	6.86	
7302	F	9.33	8.33	
7303	F	8.84	6.66	
7303	F	9.91	7.35	
7304	F	9.14	7.93	
7305	F	9.14	7.81	
7306	F	9.00	7.72	
7401	F	10.09	8.54	
7402	F	10.07	8.63	
7403	F	9.96	8.41	
7404	F	9.29	6.54	
7405	F	9.46	6.47	
7501	F	10.18	8.38	
7502	F	10.15	10.14	
7503	F	9.89	0.00	
7504	F	10.14	6.36	
7601	F	9.05	7.72	
7701	F	8.92	7.13	
7702	F	8.08	6.87	
7703	F	8.20	6.33	
7704	F	7.72	5.94	
7705	F	7.65	6.99	
7706	F	0.00	0.00	
7707	F	0.00	0.00	
7708	F	0.00	0.00	
7801	F	7.75	6.38	
7901	F	8.40	8.39	
7902	F	8.29	6.77	
7903	F	8.07	6.61	
7904	F	8.14	7.06	
7905	F	0.00	0.00	
8001	F	9.48	0.00	
8002	F	9.82	7.37	
8003	F	9.34	7.26	
8004	F	8.54	6.65	
8005	F	8.46	6.56	
8010	F	0.00	0.00	
8011	F	0.00	0.00	
8101	F	8.05	6.18	
8101	F	9.71	8.33	
8102	F	8.31	5.99	
8102	F	10.22	8.32	
8103	F	9.86	7.82	
8104	F	8.99	8.07	
8105	F	8.53	7.58	
8106	F	8.98	7.95	
8107	F	8.98	7.86	
8201	F	9.86	8.33	
8202	F	8.85	7.47	
8202	F	9.86	0.00	
8203	F	8.53	7.20	
8203	F	9.86	0.00	
8204	F	9.14	7.25	
8204	F	0.00	0.00	
8205	F	9.42	7.88	
8205	F	0.00	0.00	
8206	F	9.48	7.81	
8207	F	0.00	0.00	
8207	F	0.00	0.00	
8208	F	0.00	0.00	
8301	F	9.61	8.05	
8301	F	9.45	7.81	
8302	F	9.60	7.60	
8303	F	9.48	6.59	
8401	F	10.06	8.00	
8402	F	10.18	7.78	
8403	F	9.91	7.43	
8501	F	0.00	0.00	
8601	F	6.64	5.44	
8602	F	6.59	4.72	
8603	F	8.40	5.82	
8604	F	0.00	0.00	
8701	F	7.46	5.66	

Manhole Reference	Liquid Type	Cover Level	Invert Level	Depth to Invert
8702	F	7.40	5.34	
8703	F	7.21	5.52	
8704	F	7.40	5.30	
8705	F	6.60	0.00	
8706	F	6.40	4.38	
8708	F	7.20	6.58	
8710	F	0.00	0.00	
8711	F	0.00	0.00	
8712	F	0.00	0.00	
8801	F	7.36	6.09	
8802	F	7.37	5.97	
8803	F	7.45	7.44	
8804	F	7.24	5.32	
8805	F	6.95	4.83	
8806	F	6.73	4.68	
8807	F	7.20	6.35	
8808	F	7.27	6.14	
8809	F	7.45	5.42	
8902	F	7.80	0.00	
8903	F	8.08	0.00	
8904	F	8.03	5.64	
8906	F	8.80	0.00	
8912	F	0.00	0.00	
9001	F	9.64	9.63	
9002	F	9.64	8.64	
9003	F	9.66	8.47	
9004	F	9.60	8.42	
9005	F	9.38	8.08	
9101	F	7.89	6.48	
9101	F	0.00	0.00	
9102	F	8.98	5.72	
9102	F	0.00	0.00	
9103	F	9.16	5.52	
9103	F	0.00	0.00	
9105	F	0.00	0.00	
9106	F	0.00	0.00	
9107	F	0.00	0.00	
9108	F	0.00	0.00	
9109	F	0.00	0.00	
9110	F	0.00	0.00	
9111	F	0.00	0.00	
9112	F	0.00	0.00	
9202	F	10.61	0.00	
9202	F	9.48	8.35	
9203	F	9.99	0.00	
9204	F	0.00	0.00	
9205	F	0.00	0.00	
9206	F	0.00	0.00	
9207	F	0.00	0.00	
9301	F	0.00	0.00	
9301	F	9.97	8.76	
9302	F	10.01	8.45	
9302	F	0.00	0.00	
9303	F	0.00	0.00	
9304	F	0.00	0.00	
9401	F	10.20	8.49	
9404	F	0.00	0.00	
9405	F	0.00	0.00	
9601	F	6.86	5.46	
9602	F	6.70	4.91	
9701	F	7.32	5.73	
9702	F	6.52	4.32	
9703	F	6.77	3.97	
9704	F	6.50	3.90	
9901	F	9.10	0.00	
9902	F	9.25	0.00	
0252	S	11.02	0.00	
0253	S	10.61	6.24	
0254	S	10.75	6.23	
0255	S	10.56	6.21	
0256	S	10.80	6.16	
0350	S	11.48	9.08	
0351	S	11.39	8.79	
0352	S	11.20	8.65	
0353	S	11.42	9.68	
0354	S	11.30	8.23	
0451	S	11.93	9.55	
0452	S	11.67	9.41	
0453	S	0.00	0.00	
1250	S	0.00	0.00	
1450	S	0.00	0.00	
2250	S	9.36	5.90	
2251	S	7.12	5.82	
6358	S	8.89	8.21	
6450	S	9.88	8.94	
6451	S	9.82	8.79	
6452	S	10.77	9.79	
6453	S	10.00	0.00	
6550	S	10.00	9.15	
6551	S	9.96	9.10	
6552	S	9.82	0.00	
6553	S	9.82	0.00	
7150	S	9.67	9.05	
7151	S	9.02	8.14	
7152	S	8.82	7.87	
7250	S	8.47	8.70	
7251	S	9.39	8.57	
7252	S	9.20	8.32	
7350	S	9.83	9.07	
7351	S	9.85	8.85	
7352	S	9.76	8.83	
7353	S	9.81	8.67	
7354	S	9.76	8.76	
7355	S	9.88	9.10	
7451	S	9.83	9.20	
7452	S	10.10	9.03	
7453	S	10.02	8.78	
7454	S	10.12	9.18	
7455	S	10.12	8.95	
7456	S	9.99	8.95	
7457	S	0.00	0.00	
7459	S	10.40	9.31	
7650	S	9.13	8.17	
7651	S	8.17	7.11	
7750	S	8.93	7.48	
7751	S	8.28	6.69	
7752	S	7.73	6.18	
7950	S	7.82	7.20	
7951	S	8.04	6.87	
8050	S	8.43	7.26	
8051	S	8.41	0.00	
8150	S	0.00	0.00	
8151	S	0.00	0.00	
8153	S	9.44	7.95	
8154	S	8.78	7.84	
8155	S	8.81	7.85	
8156	S	8.50	7.31	
8250	S	9.03	6.51	
8251	S	8.91	6.54	
8350	S	9.52	8.32	
8352	S	9.47	0.00	
8353	S	9.94	8.50	
8354	S	9.37	7.94	
8355	S	9.33	7.70	
8356	S	9.27	0.00	
8357	S	9.23	8.31	
8358	S	9.37	8.33	
8650	S	6.69	5.79	
8651	S	6.64	5.49	
8750	S	7.28	5.59	
8752	S	6.95	5.05	
8853	S	6.45	5.05	
8754	S	6.40	4.80	
8757	S	6.51	0.00	
8759	S	6.54	5.43	
8850	S	7.24	5.75	
8853	S	6.58	5.62	
8854	S	6.49	0.00	
8950	S	8.10	6.44	
8951	S	7.92	6.65	
8952	S	7.73	6.36	
8953	S	8.27	6.69	
9150	S	9.59	6.51	
9150	S	0.00	0.00	
9151	S	0.00	0.00	
9152	S	0.00	0.00	
9153	S	0.00	0.00	
9250	S	0.00	0.00	
9251	S	6.88	6.09	
9651	S	6.68	5.69	
9750	S	6.66	5.56	
9751	S	6.56	5.40	
9752	S	6.63	5.44	
9753	S	6.54	0.00	