

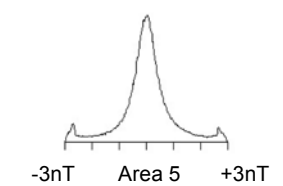


**Geophysical Survey
Land at Westergate
Aldingbourne
West Sussex**

**Greyscale plot of minimally
processed magnetometer data**

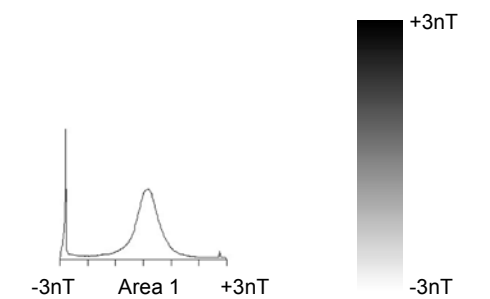

SCALE 1:1250

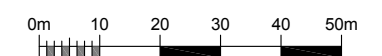

SCALE TRUE AT A3

DRAWN BY
KTD

CHECKED BY
DJS

FIG 06


Trees

Area 1


Area 5

**Geophysical Survey
Land at Westergate
Aldingbourne
West Sussex**

**Greyscale plot of
filtered magnetometer data**

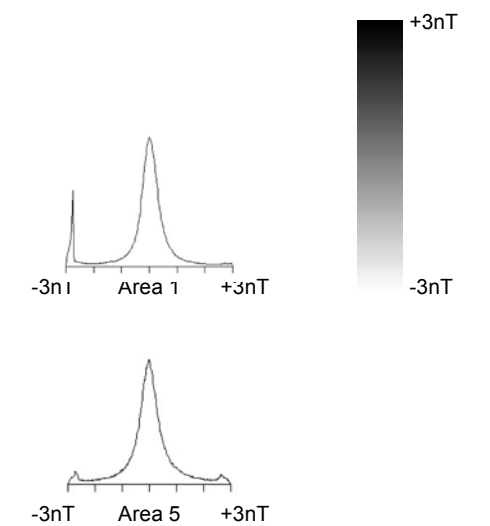

SCALE 1:1250

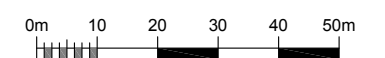

SCALE TRUE AT A3

DRAWN BY
KTD

CHECKED BY
DJS

FIG 07

Trees

Area 1

Area 5




**Geophysical Survey
Land at Westergate
Aldingbourne
West Sussex**

**Abstraction and interpretation of
magnetic anomalies - south**

- Positive linear anomaly - possible ditch-like feature
- Positive linear anomaly - former field boundary
- Linear anomaly - of agricultural origin
- Discrete positive response - possible pit-like feature
- Variable magnetic response - of natural origin
- Magnetic debris - spread of magnetically thermoremnant/ferrous material
- Magnetic disturbance from ferrous material
- Strong multiple dipolar linear anomaly - pipeline / cable / service
- Strong dipolar anomaly - ferrous object

SCALE 1:1250

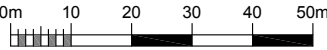

SCALE TRUE AT A3

DRAWN BY
KTD

CHECKED BY
DJS


FIG 08

Trees

Area 1


Area 5



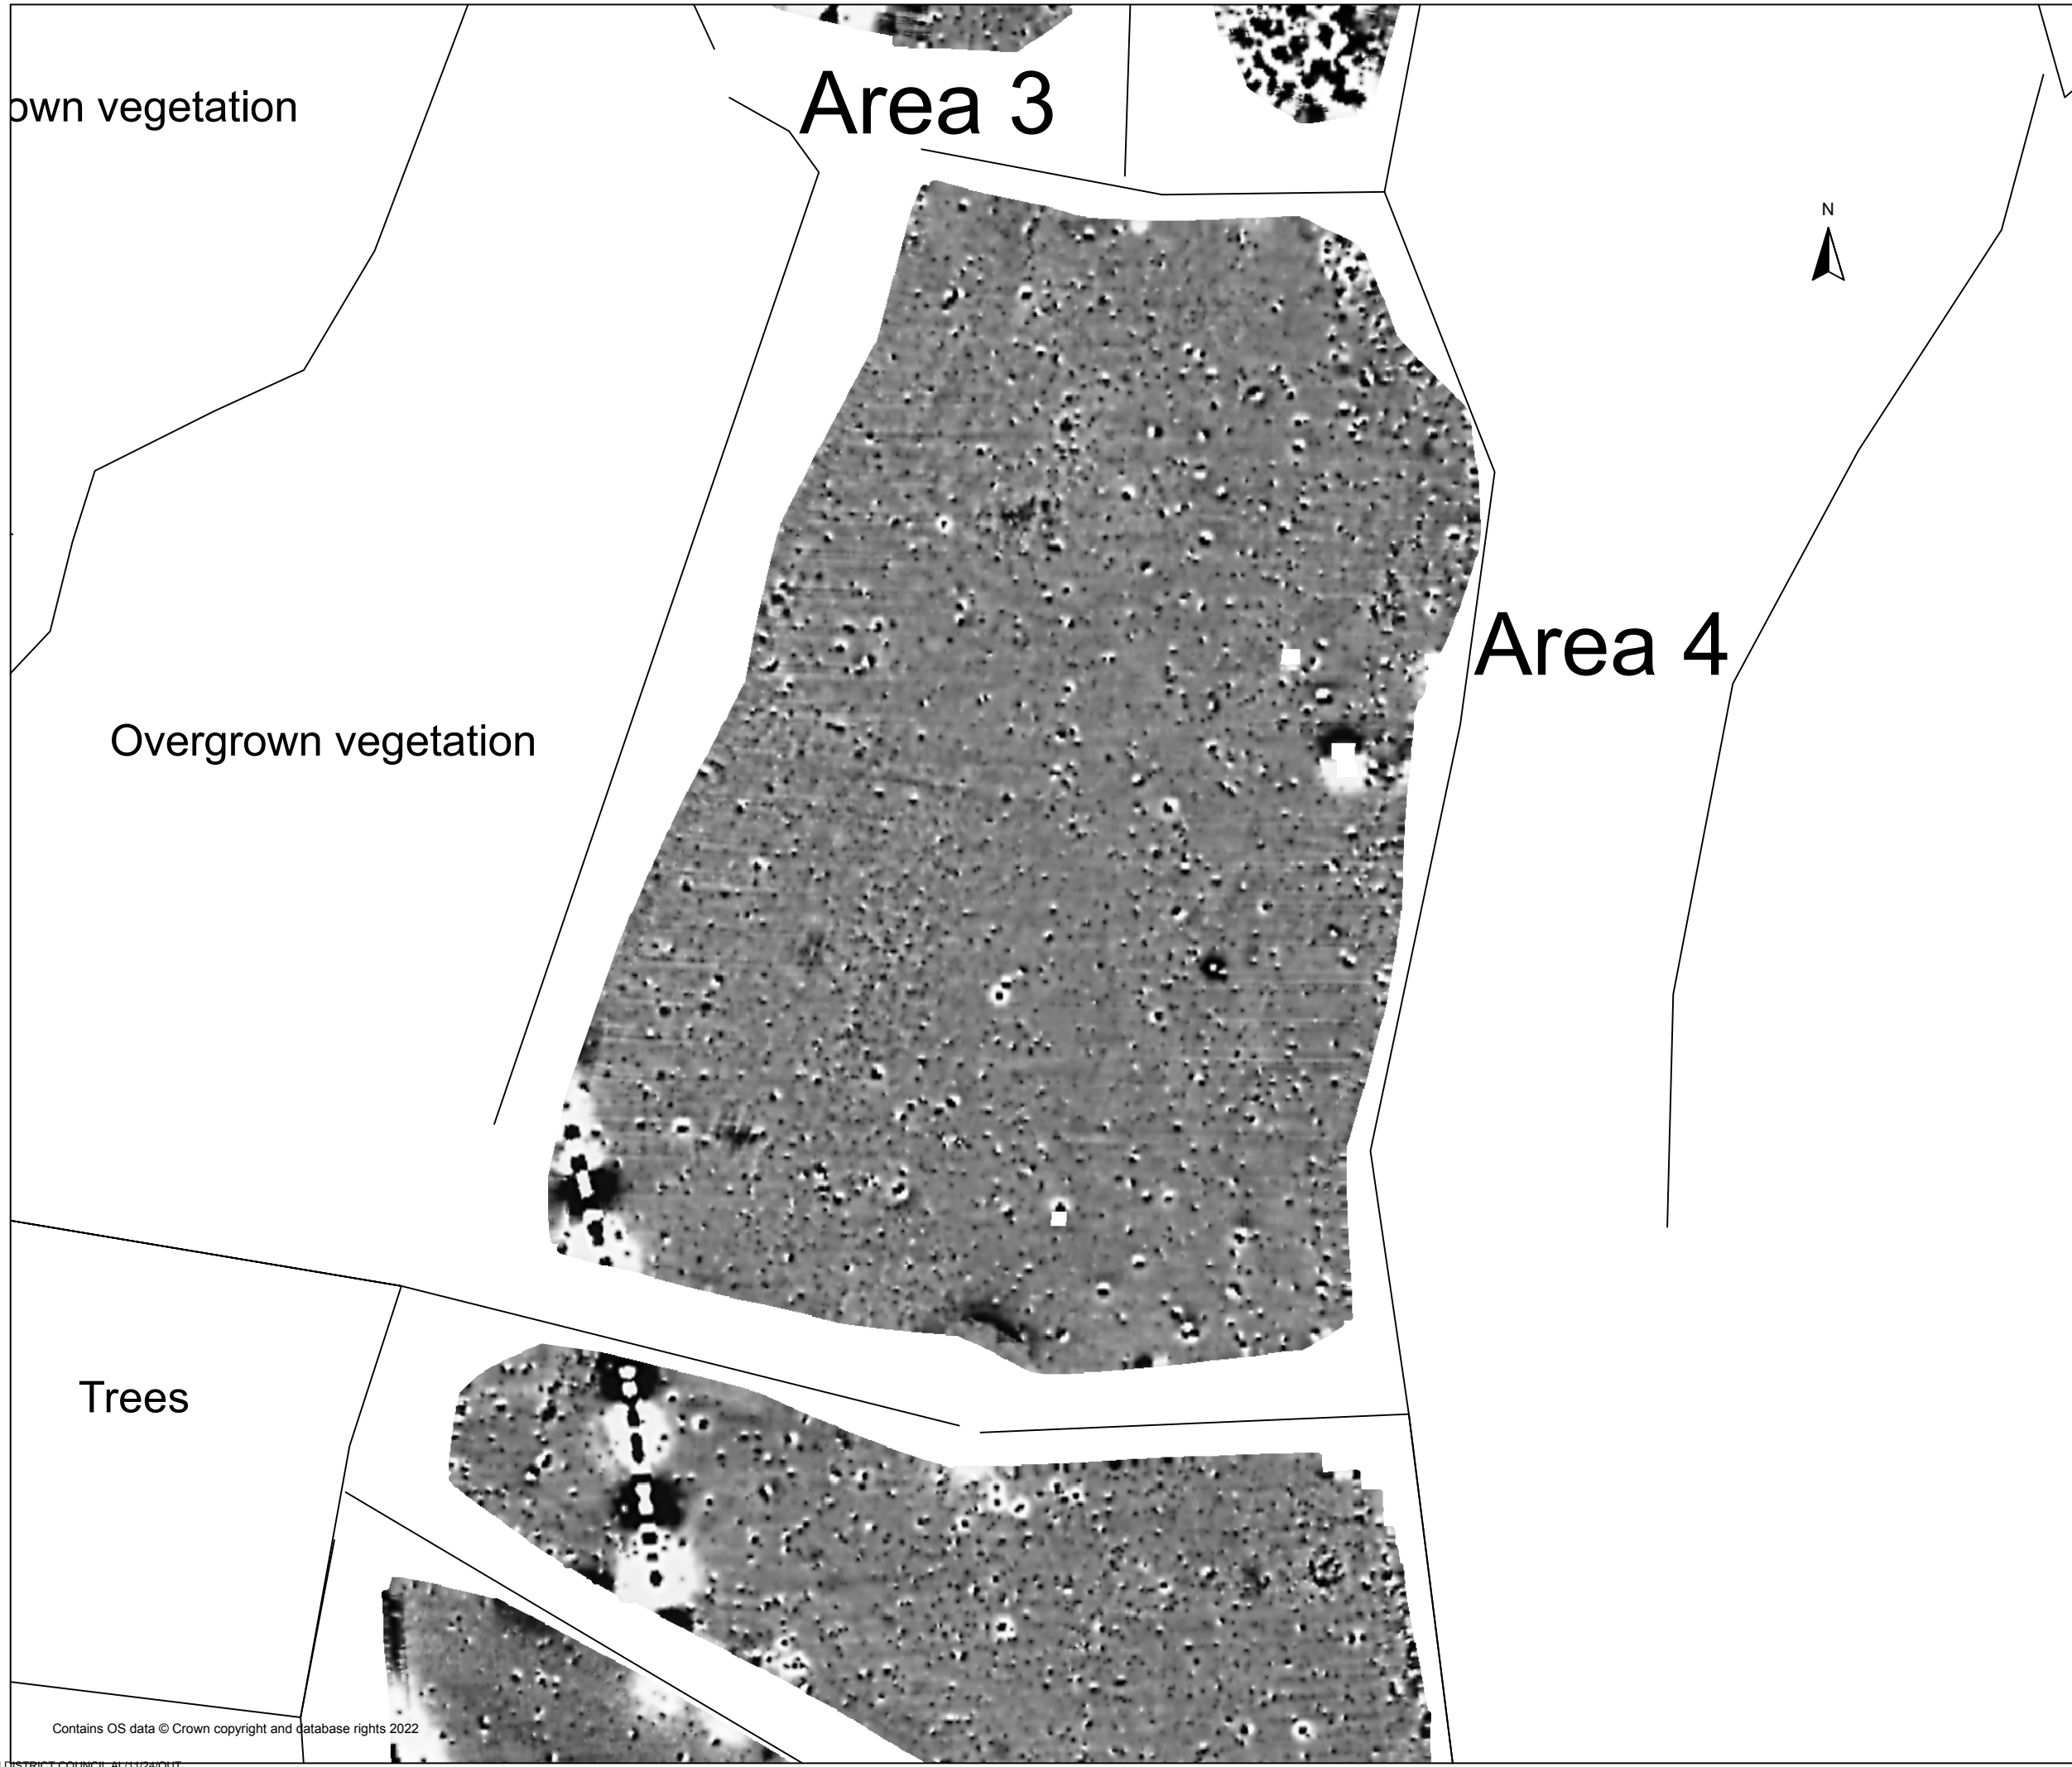

**Geophysical Survey
Land at Westergate
Aldingbourne
West Sussex**

**Greyscale plot of minimally
processed magnetometer data -
centre**

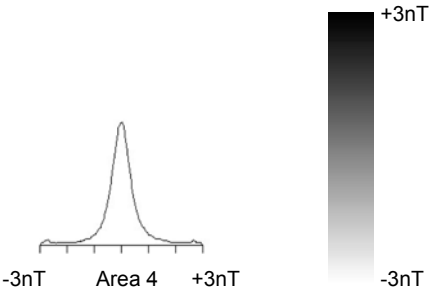

SCALE 1:1000



SCALE TRUE AT A3


DRAWN BY
KTD

CHECKED BY
DJS


FIG 09

**Geophysical Survey
Land at Westergate
Aldingbourne
West Sussex**

**Greyscale plot of
filtered magnetometer data -
centre**

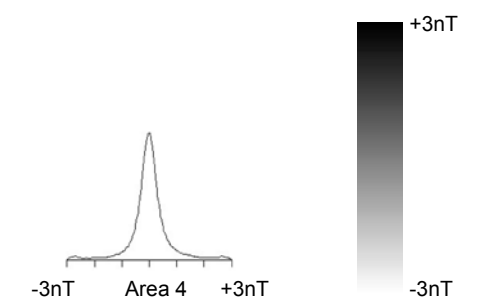

SCALE 1:1000

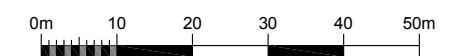

SCALE TRUE AT A3

DRAWN BY
KTD

CHECKED BY
DJS

FIG 10

own vegetation

Area 3

Overgrown vegetation


Trees

Geophysical Survey
Land at Westergate
Aldingbourne
West Sussex

Abstraction and interpretation of
magnetic anomalies - centre

- Positive linear anomaly - possible ditch-like feature
- Linear anomaly - of agricultural origin
- Discrete positive response - possible pit-like feature
- Positive anomaly - magnetically enhanced material
- Magnetic disturbance from ferrous material
- Strong multiple dipolar linear anomaly - pipeline / cable / service
- Strong dipolar anomaly - ferrous object

SCALE 1:1000

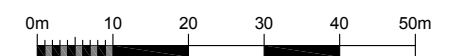

SCALE TRUE AT A3

DRAWN BY
KTD

CHECKED BY
DJS

FIG 11

