
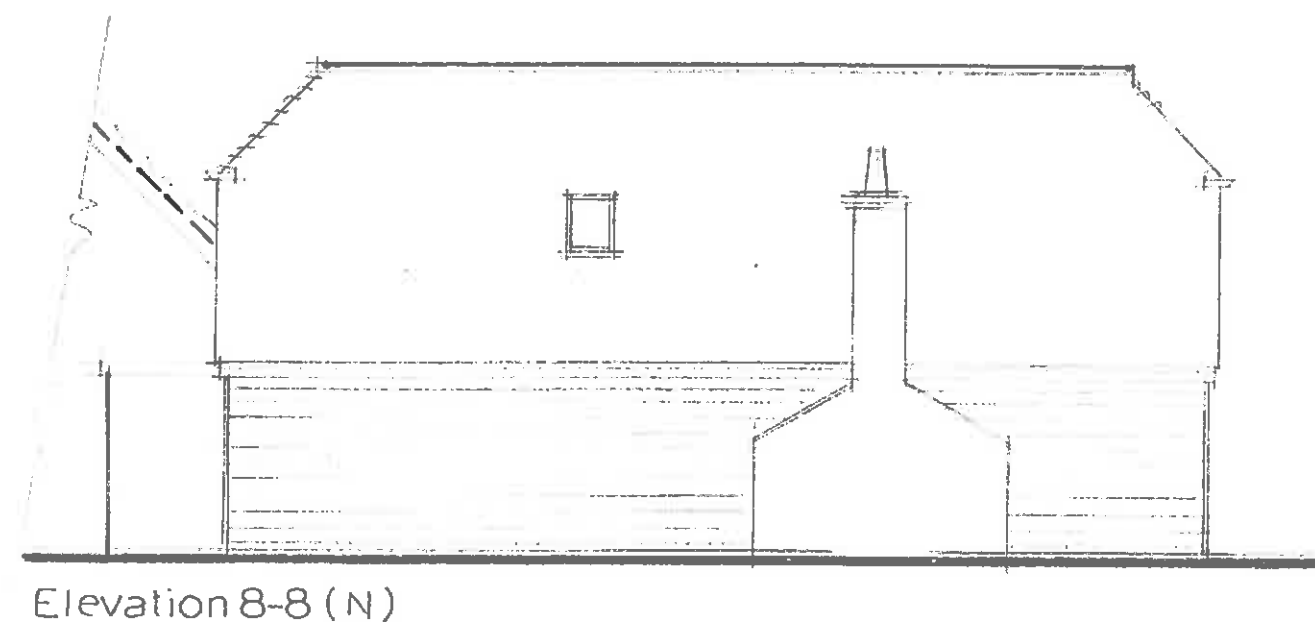
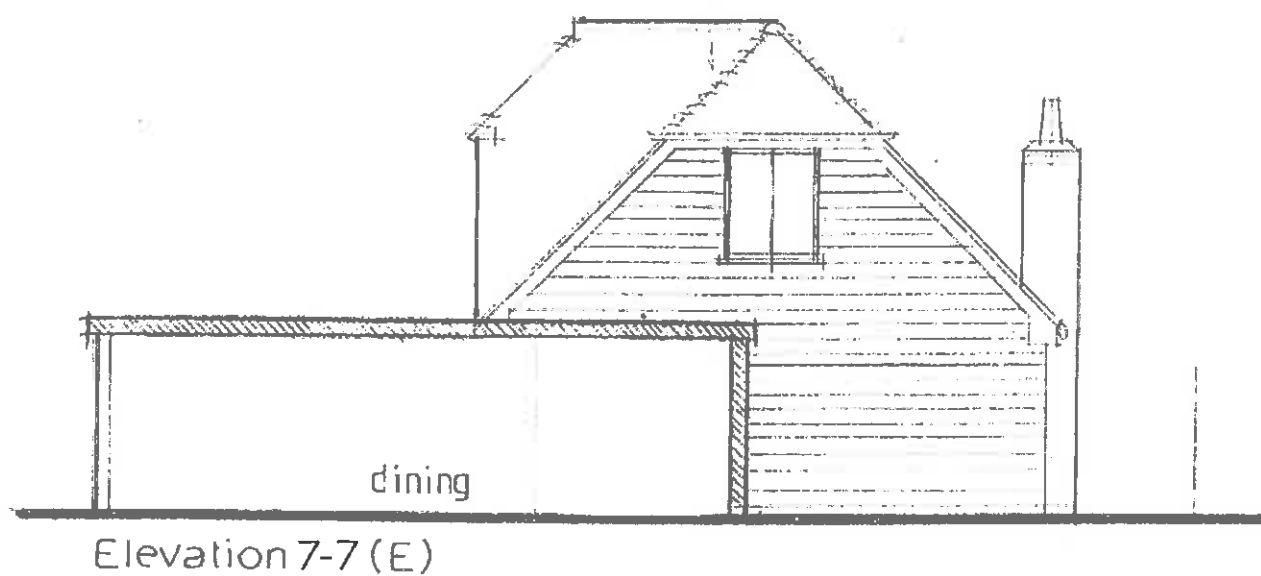
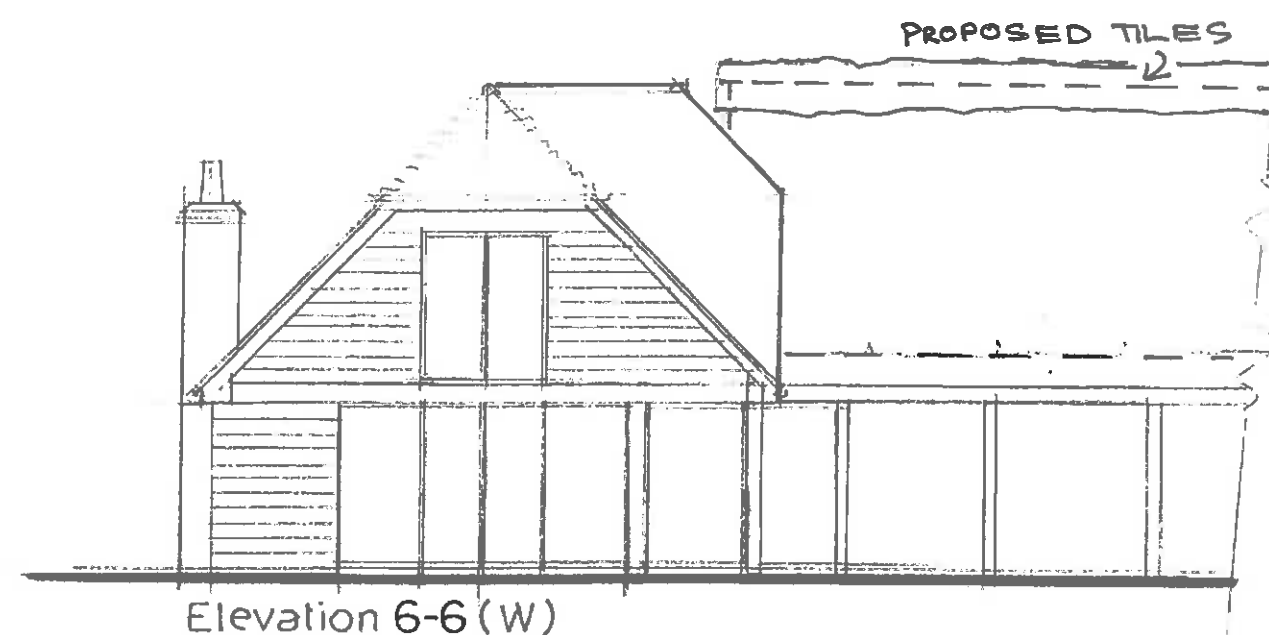


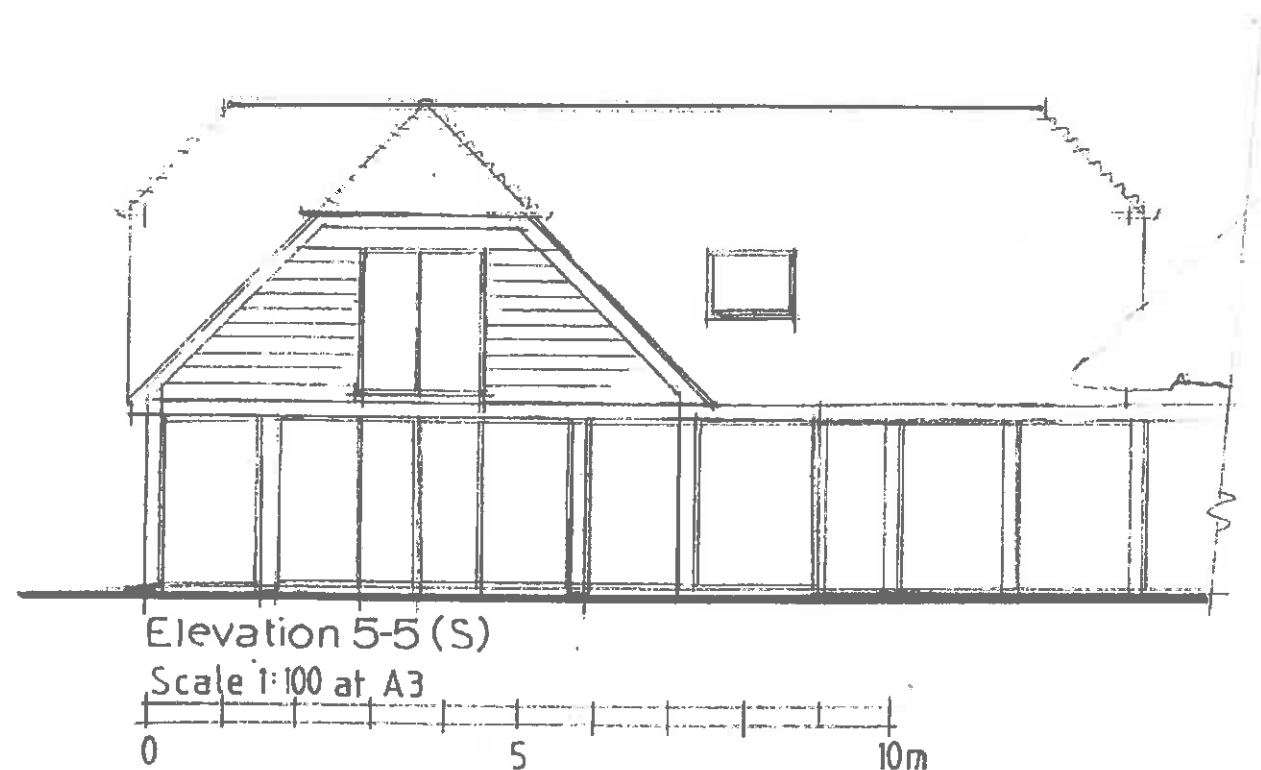

RJCA Chartered Architects

The White House, 2 Lavant Road
Chichester, West Sussex PO19 5RQ
Tel: 01243 779600
Mobile: 07973435493
Email: rjcatkinson@btinternet.com

Project Name: Crunchy Cottage, Aldingbourne

EXISTING AND
Drawing: Proposed elevations (sheet 3 of 3)

Drawing Number: 2013/29/55

Rev. A