

This drawing has been prepared for the purpose of gaining planning permission only and does not purport to be a working or contractual drawing and should not be used for any building or contractual purposes. This drawing has been prepared based on survey drawings and information prepared by others. All dimensions and levels on all drawings must be checked and verified on site before commencement of work.

© VICTORIA HOLLAND ARCHITECTURE LTD 2017


GENERAL NOTES

Rev A. 02.02.2017


As requested by planning authorities, glazing units of all windows have been changed to single glazing units.

Rev B. 04.10.2017

As requested by planning authorities, all window have been changed to single glazed Crittall windows in timber frames with side hung casements.

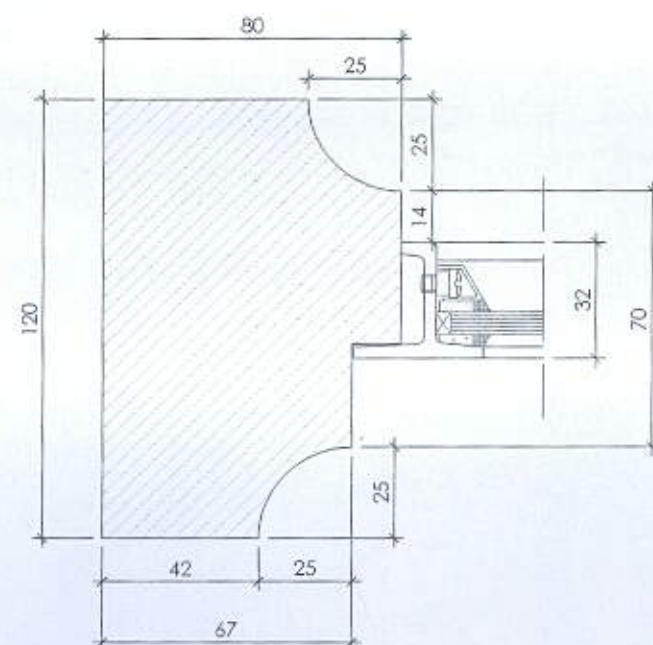

SINGLE GLAZED CRITTALL WINDOW IN A TIMBER FRAME
TYPICAL DETAIL
1:2 SCALE

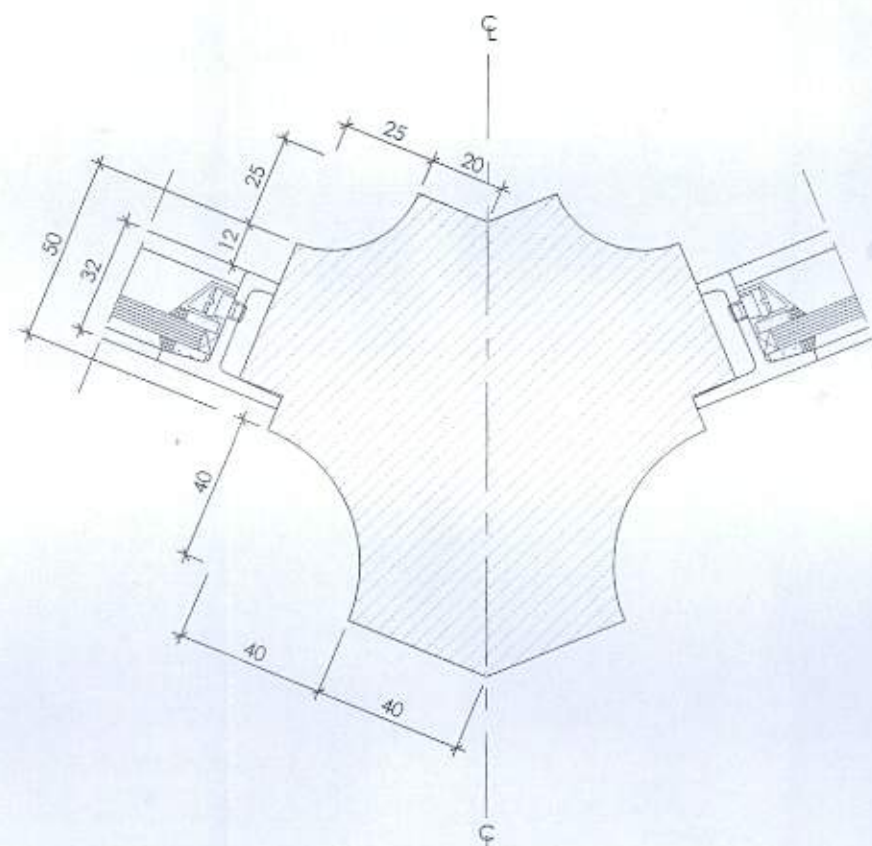

SINGLE GLAZED CRITTALL WINDOW IN A TIMBER FRAME
TYPICAL BAY WINDOW DETAIL
1:2 SCALE

THE LODGE ALDINGBOURNE DRIVE ALDINGBOURNE

PROPOSED CRITTALL WINDOWS IN TIMBER
FRAMES - DETAIL

DATE, October 2017

SCALE, 1:2 @ A3

JOB No. 1001

DRWG No. 103

Rev. / B

**VICTORIA
HOLLAND**
ARCHITECTURE

Victoria Holland RIBA
71 Peppering High Barn - Burpham
Arundel - West Sussex - BN18 9RN
Tel 01903 882923