

This drawing has been prepared for the purpose of gaining planning permission only and does not purport to be a working or contractual drawing and should not be used for any building or contractual purposes. This drawing has been prepared based on survey drawings and information prepared by others. All dimensions and levels on all drawings must be checked and verified on site before commencement of works.

© VICTORIA HOLLAND ARCHITECTURE LTD 2017

GENERAL NOTES


Rev A. 02.02.2017

As requested by planning authorities, glazing units of all windows have been changed to single glazing units.


Rev B. 04.10.2017

As requested by planning authorities, all window have been changed to single glazed Crittall windows in timber frames with side hung casements.


WINDOW TYPES 1 & 2 SIDE HUNG/FIXED CASEMENTS 1:10 SCALE

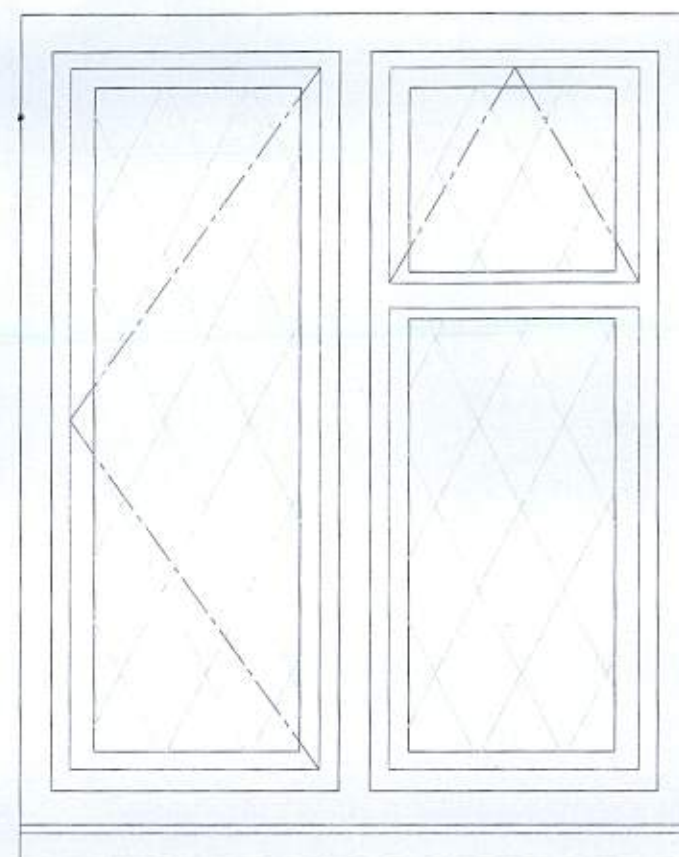



TYPE 1 AS EXISTING

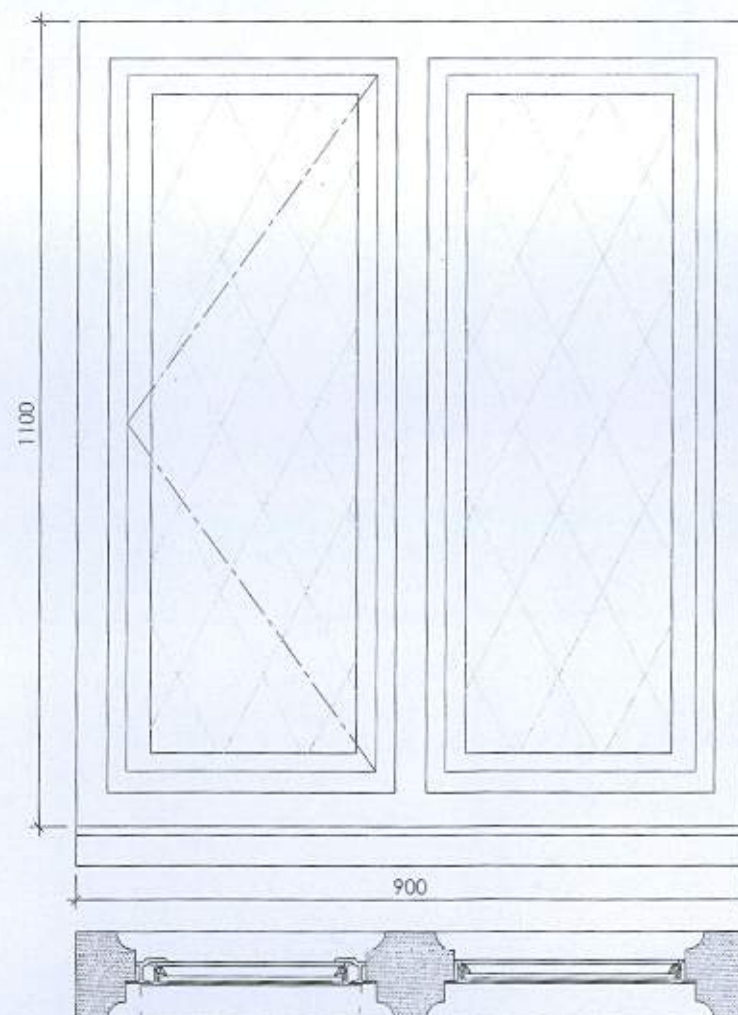

TYPE 1 AS PROPOSED
(Fan lights replaced with fixed casements)

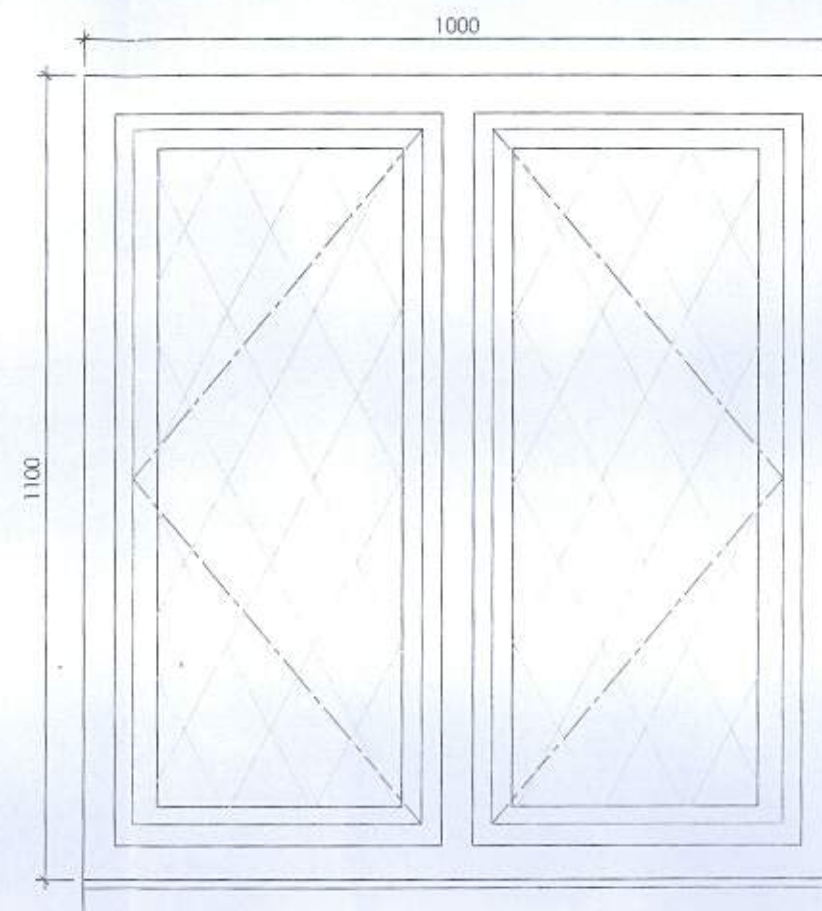

TYPE 2 AS PROPOSED
(Side hung casements
to match the existing)

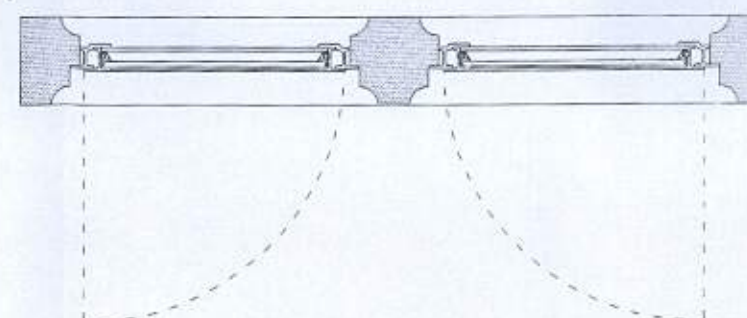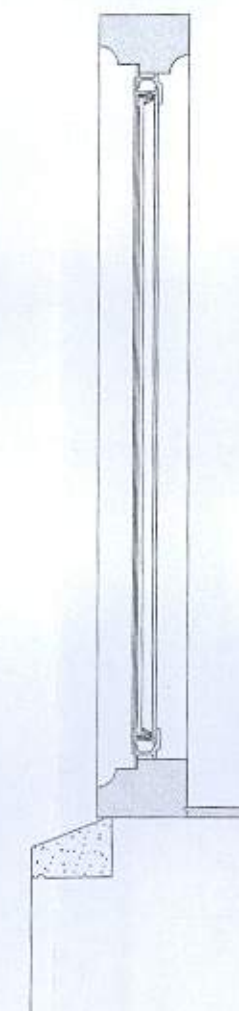

THE LODGE ALDINGBOURNE DRIVE ALDINGBOURNE

PROPOSED CRITTALL WINDOWS IN TIMBER
FRAMES - TYPES 1 & 2

DATE: October 2017

SCALE: 1:10 @ A3

JOB No. 1001

DRWG No. 104

Rev. / B

**VICTORIA
HOLLAND**
ARCHITECTURE

Victoria Holland RIBA
71 Peppering High Barn - Burpham
Amund - West Sussex - BN18 9RN
Tel 01903 882923