



All dimensions must be verified on site prior to construction.
Do not scale this drawing except for Planning Application purposes.


Rev	Amendments	By	Chkd	Date

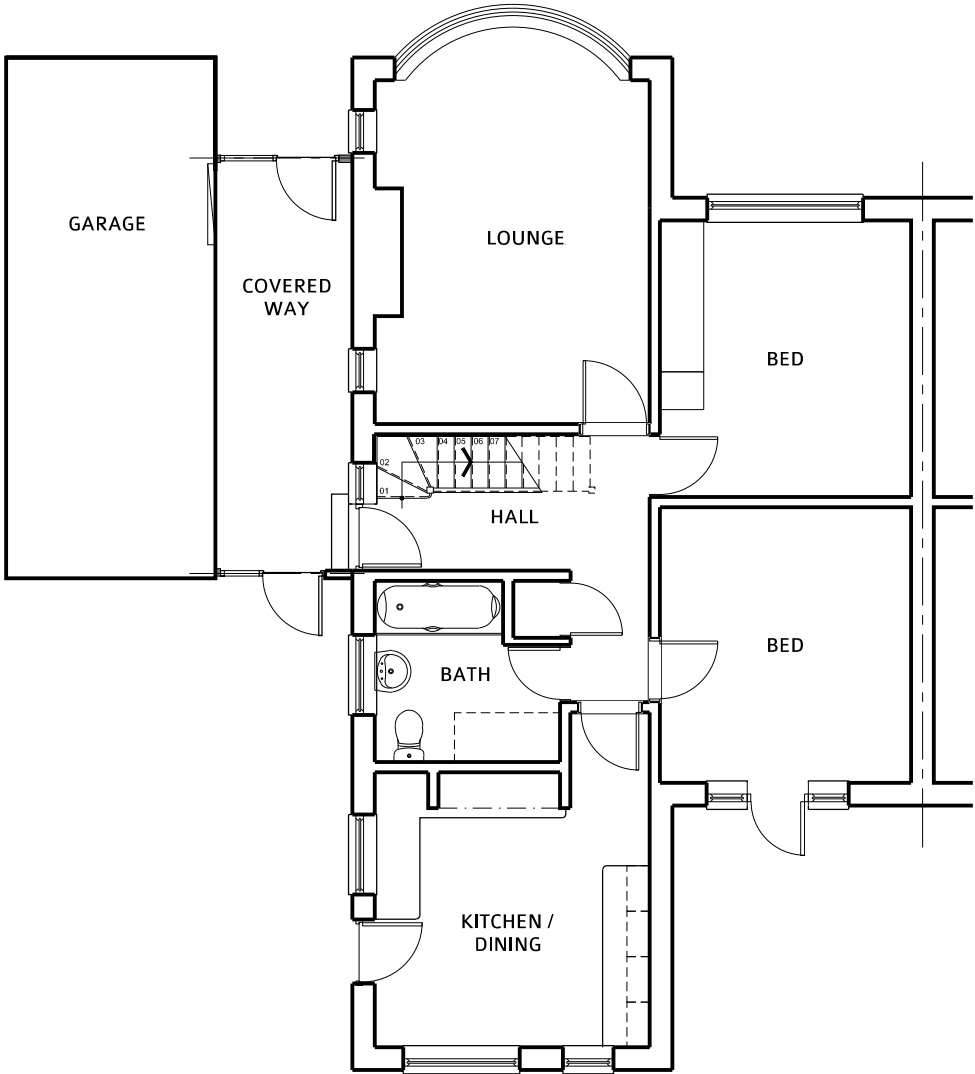


GROUND FLOOR PLAN AS PROPOSED
1:100

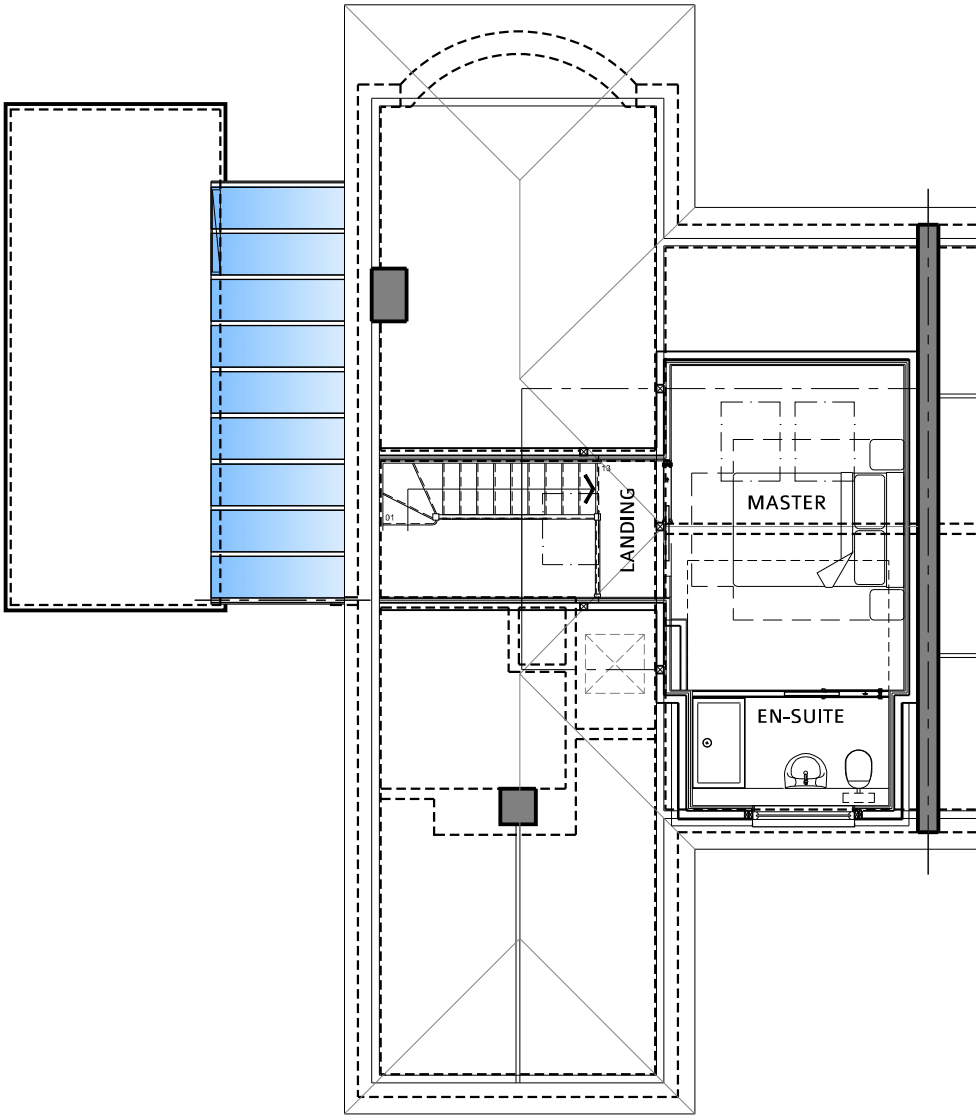

FIRST FLOOR PLAN AS PROPOSED
1:100

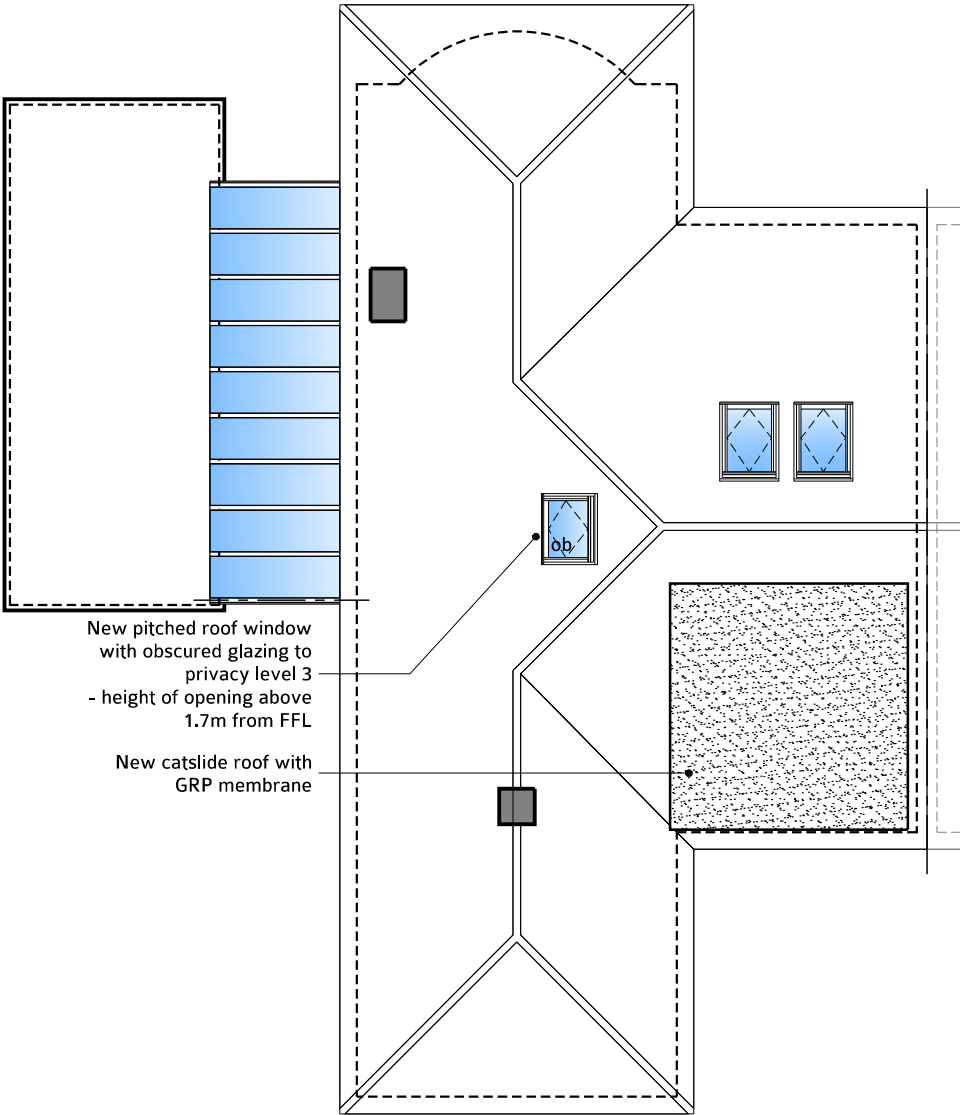

ROOF PLAN AS PROPOSED
1:100

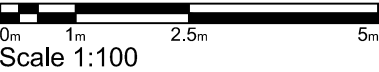

Project
**2 Woodgate Road
Woodgate, Chichester
PO20 3SX**

Drawing Title
Proposed Plans

Drawing Status
PERMITTED DEVELOPMENT

Scale	Drawn By	Date
1:100@A3	DB	Oct 18
Checked By	Date	

Project No.	Drawing No.	Revision
	P102	-