



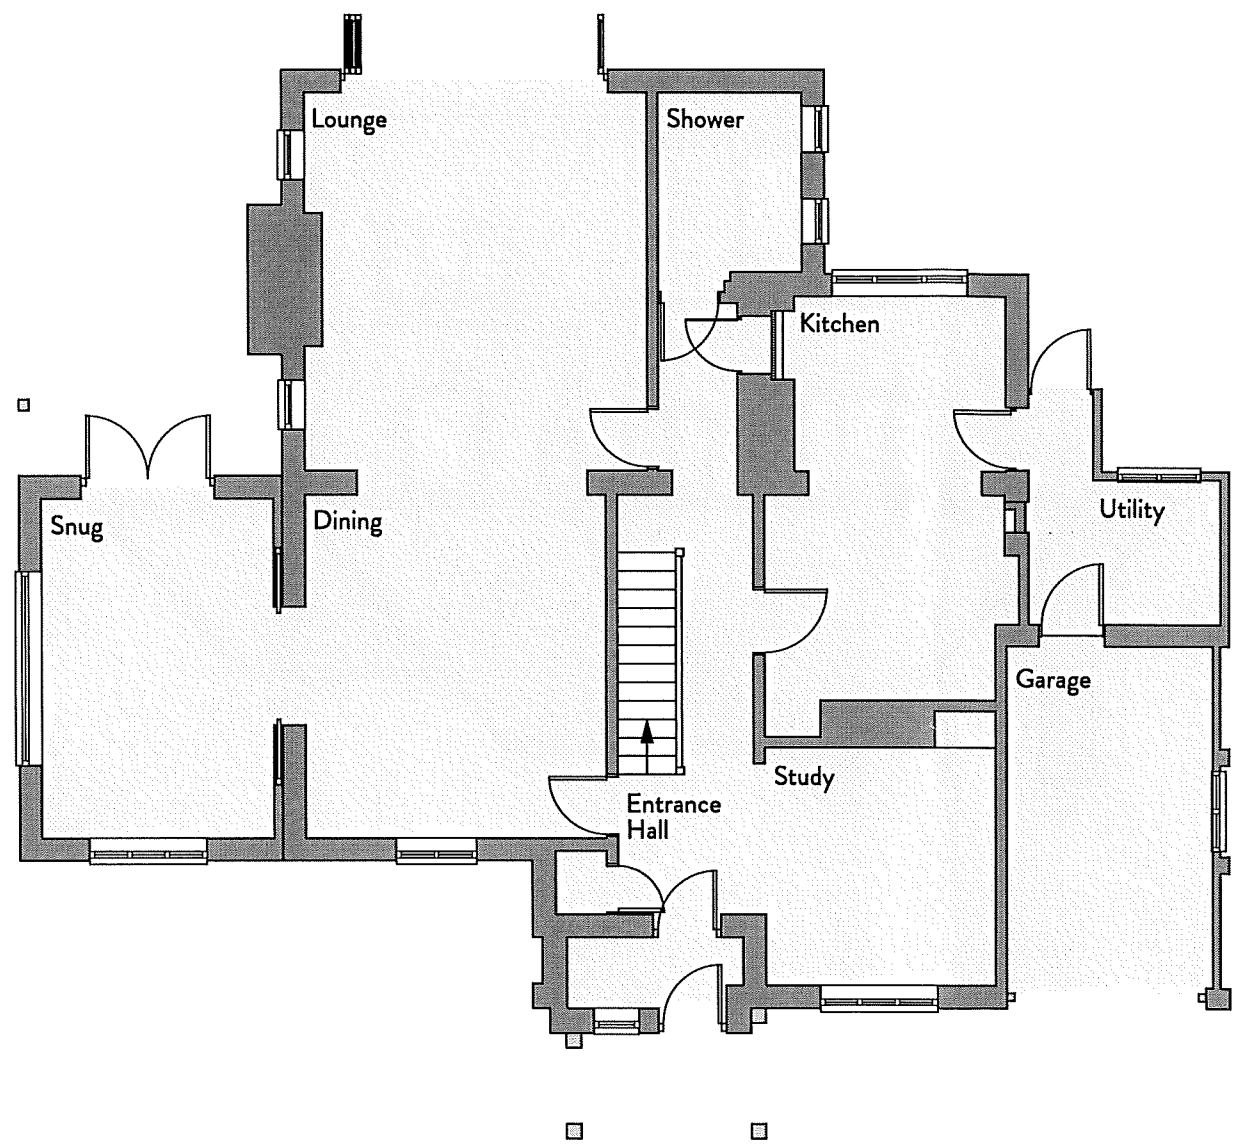

Ground Floor Plan

Scale 1:100

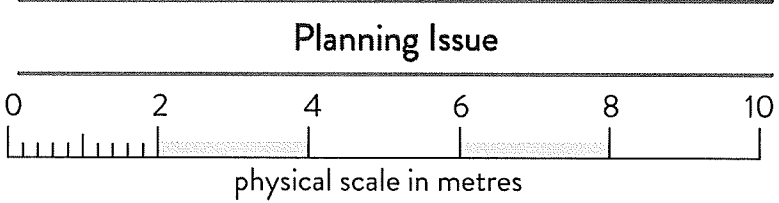

32A CHURCH ROAD, CHICHESTER, WEST SUSSEX. PO19 7HL
INFO@KINGFISHERCREATIVE.CO.UK 01243 783969
COMPANY REGISTERED IN ENGLAND & WALES REGISTRATION NUMBER : 8644051

Proposed Extension & Alterations

Project: Woodside
Level Mare Lane
Eastergate
Chichester
PO20 3SB

Date October 2017

Scale 1:100 @ A3

Revision :

Job No. 1478