
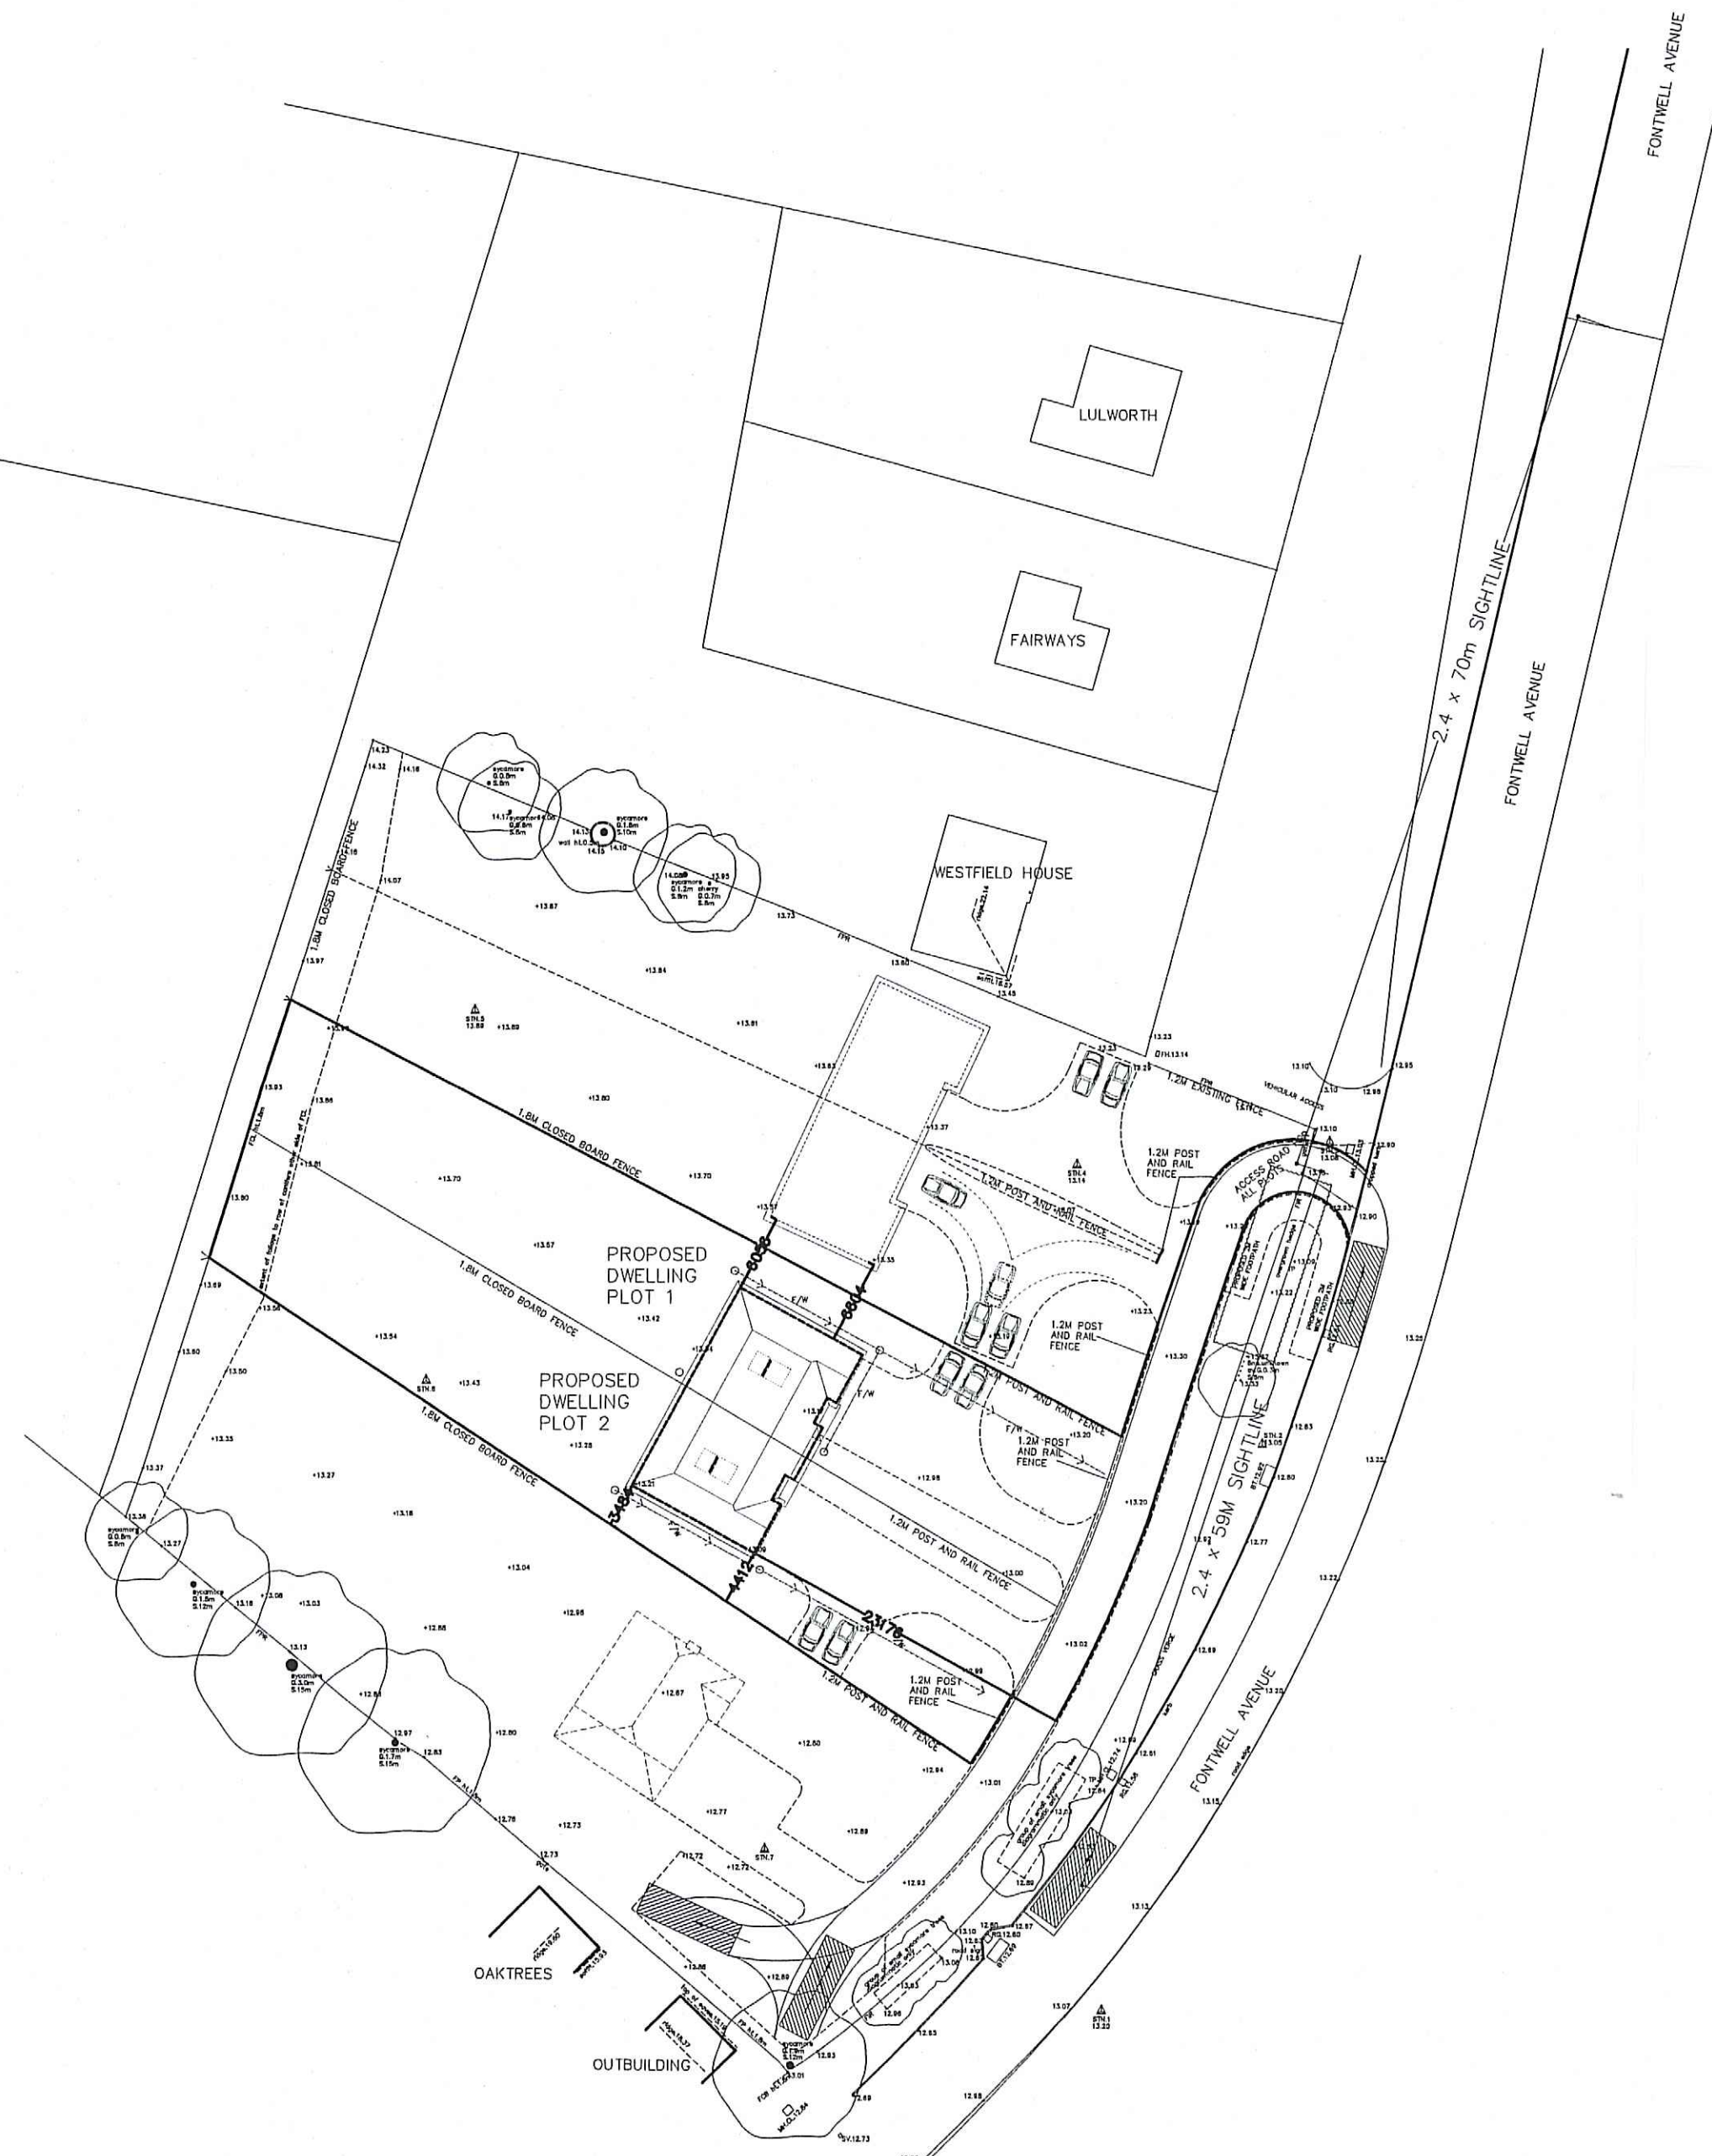
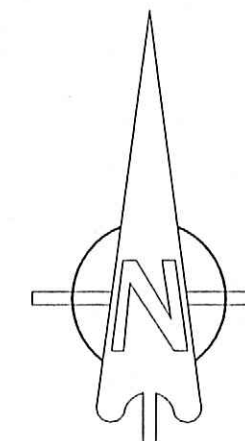


[illegible]

BLOCK PLAN 1:500

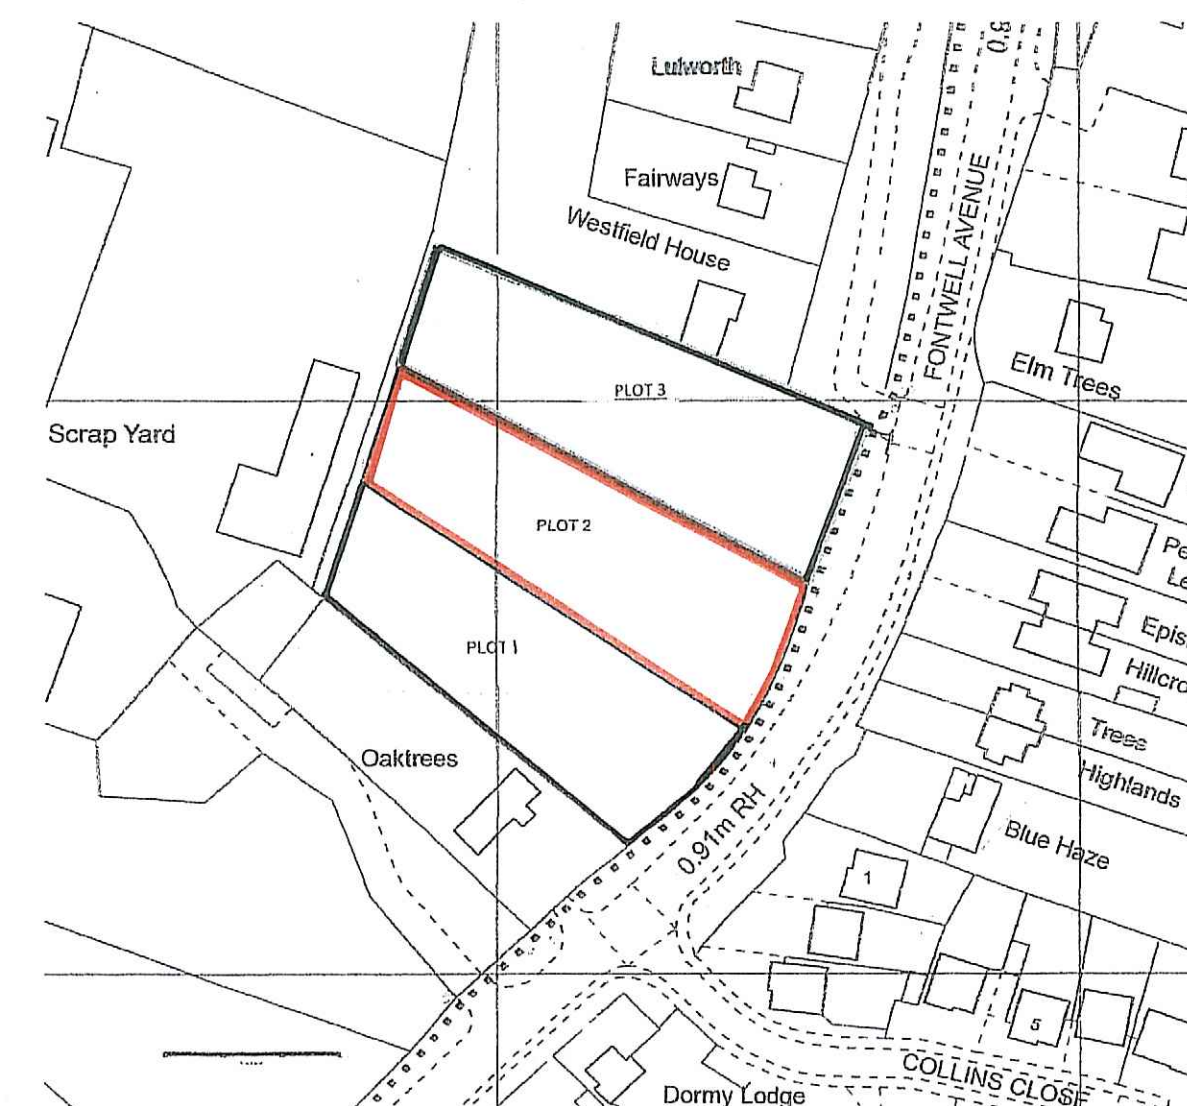

LOCATION PLAN 1:1250

scandiahus

SCANDIA-HUS BUSINESS PARK,
FELCOURT ROAD, FELCOURT, EAST GRINSTEAD,
WEST SUSSEX, RH19 2LP : TEL 01342 838060

FOR
MR & MRS NORGATE

SITE
LAND AT WEST OF FONTWELL
AVENUE, CHICHESTER

TITLE
BLOCK PLAN &
LOCATION PLAN
PLOTS 1 & 2

C/No. 218014	O/No.	SCALE 1/500 @ A2
-----------------	-------	---------------------

2100 1	17000 0
DRAWN EW	DRAWING NUMBER
DATE 03/17	BP/LP

REV

