




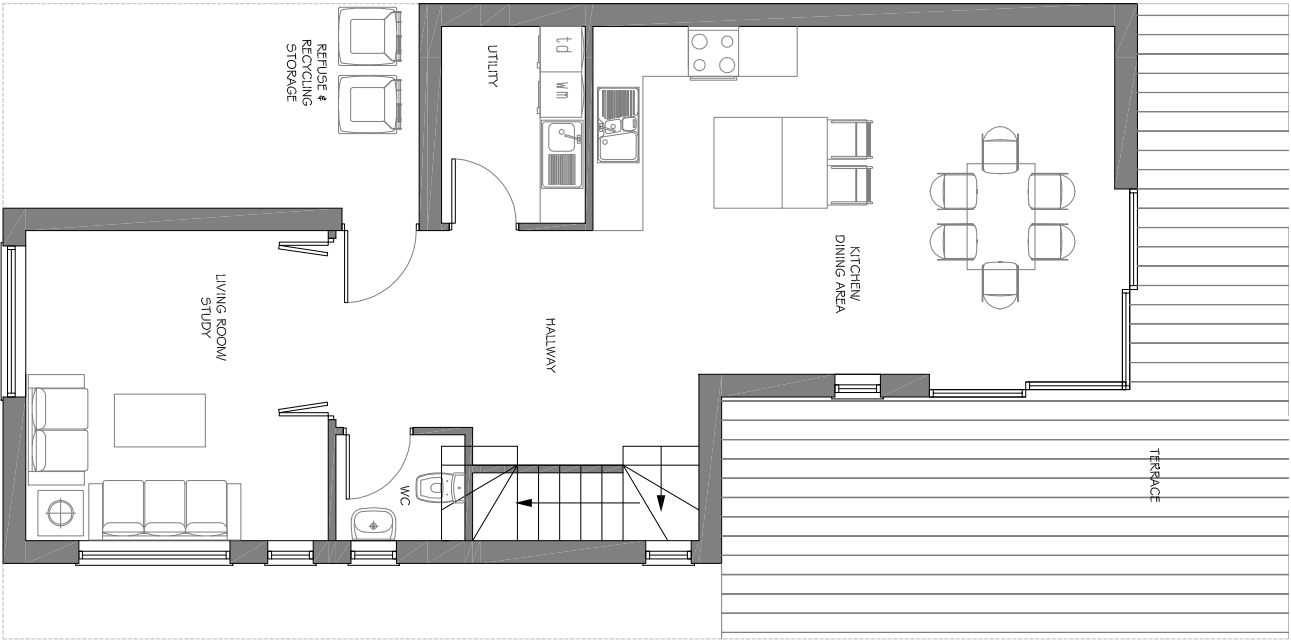

GROUND FLOOR

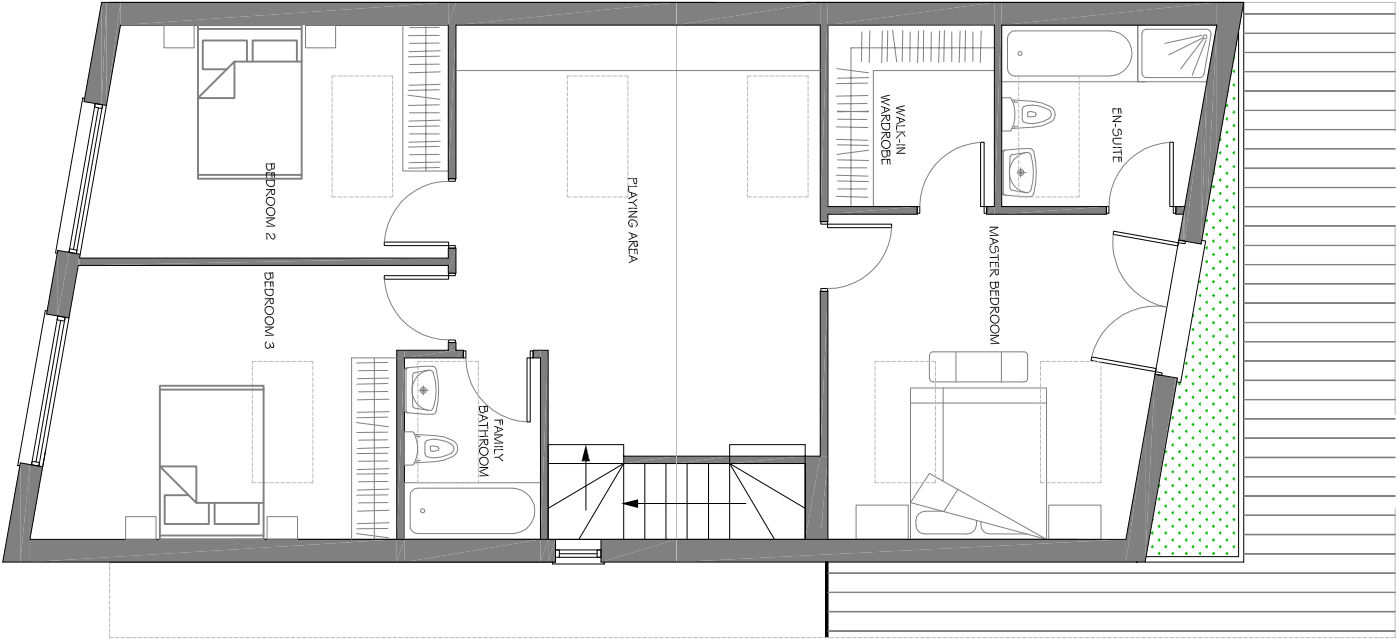

FIRST FLOOR

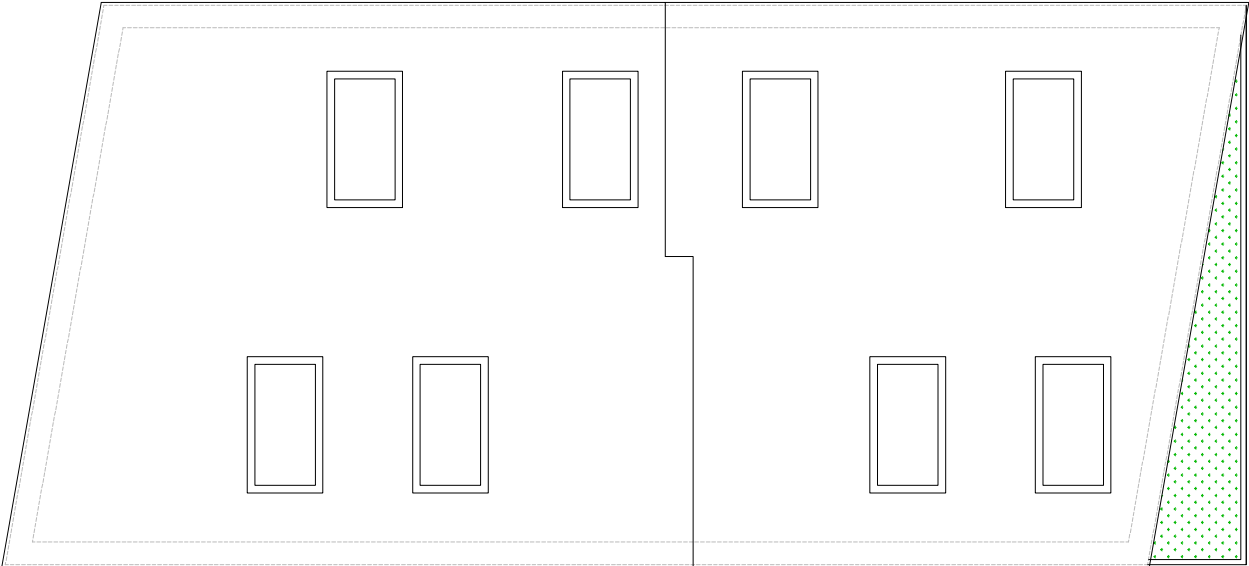

ROOF PLAN

REVISION NOTES:

REV.:	DATE:	NOTES:
A	02/06/2017	INTRODUCTION OF WASTE STORAGE
B	04/09/2017	BUILDING HAS BEEN NARROWED WITH 0.6M AND MOVED 1M FURTHER TO THE BOUNDARY
C	23/01/2018	JULIETT BALCONY AND GREENROOF HAVE BEEN INTRODUCED.

DRAWING TITLE:

PROPOSED FLOOR PLANS

CLIENT:

MR BOBBY CRADDOCK

PROJECT ADDRESS:

MILD MAY
HOOK LANE
AULDINGBOURNE
WEST SUSSEX
PO20 3TE

DATE:

MARCH 2017

SCALE:

1:100 @ A3

DRAWING NUMBER:

02C



PRODUCT 2 ARCHITECTURE & PLANNING
7c WEST STREET
EWELL
SURREY
KT17 1UZ
t: 0208 393 2675
m: mai@product2.co.uk
w: www.product2.co.uk