




NOTES

Do not scale this drawing.

All dimensions are in millimetres unless stated otherwise.

This drawing is to be read in conjunction with all other relevant drawings and specifications.

The copyright of this drawing is vested in Harris Irwin Associates Ltd. and must not be copied or reproduced without the written consent of a Director.

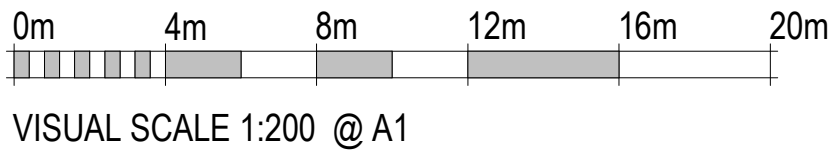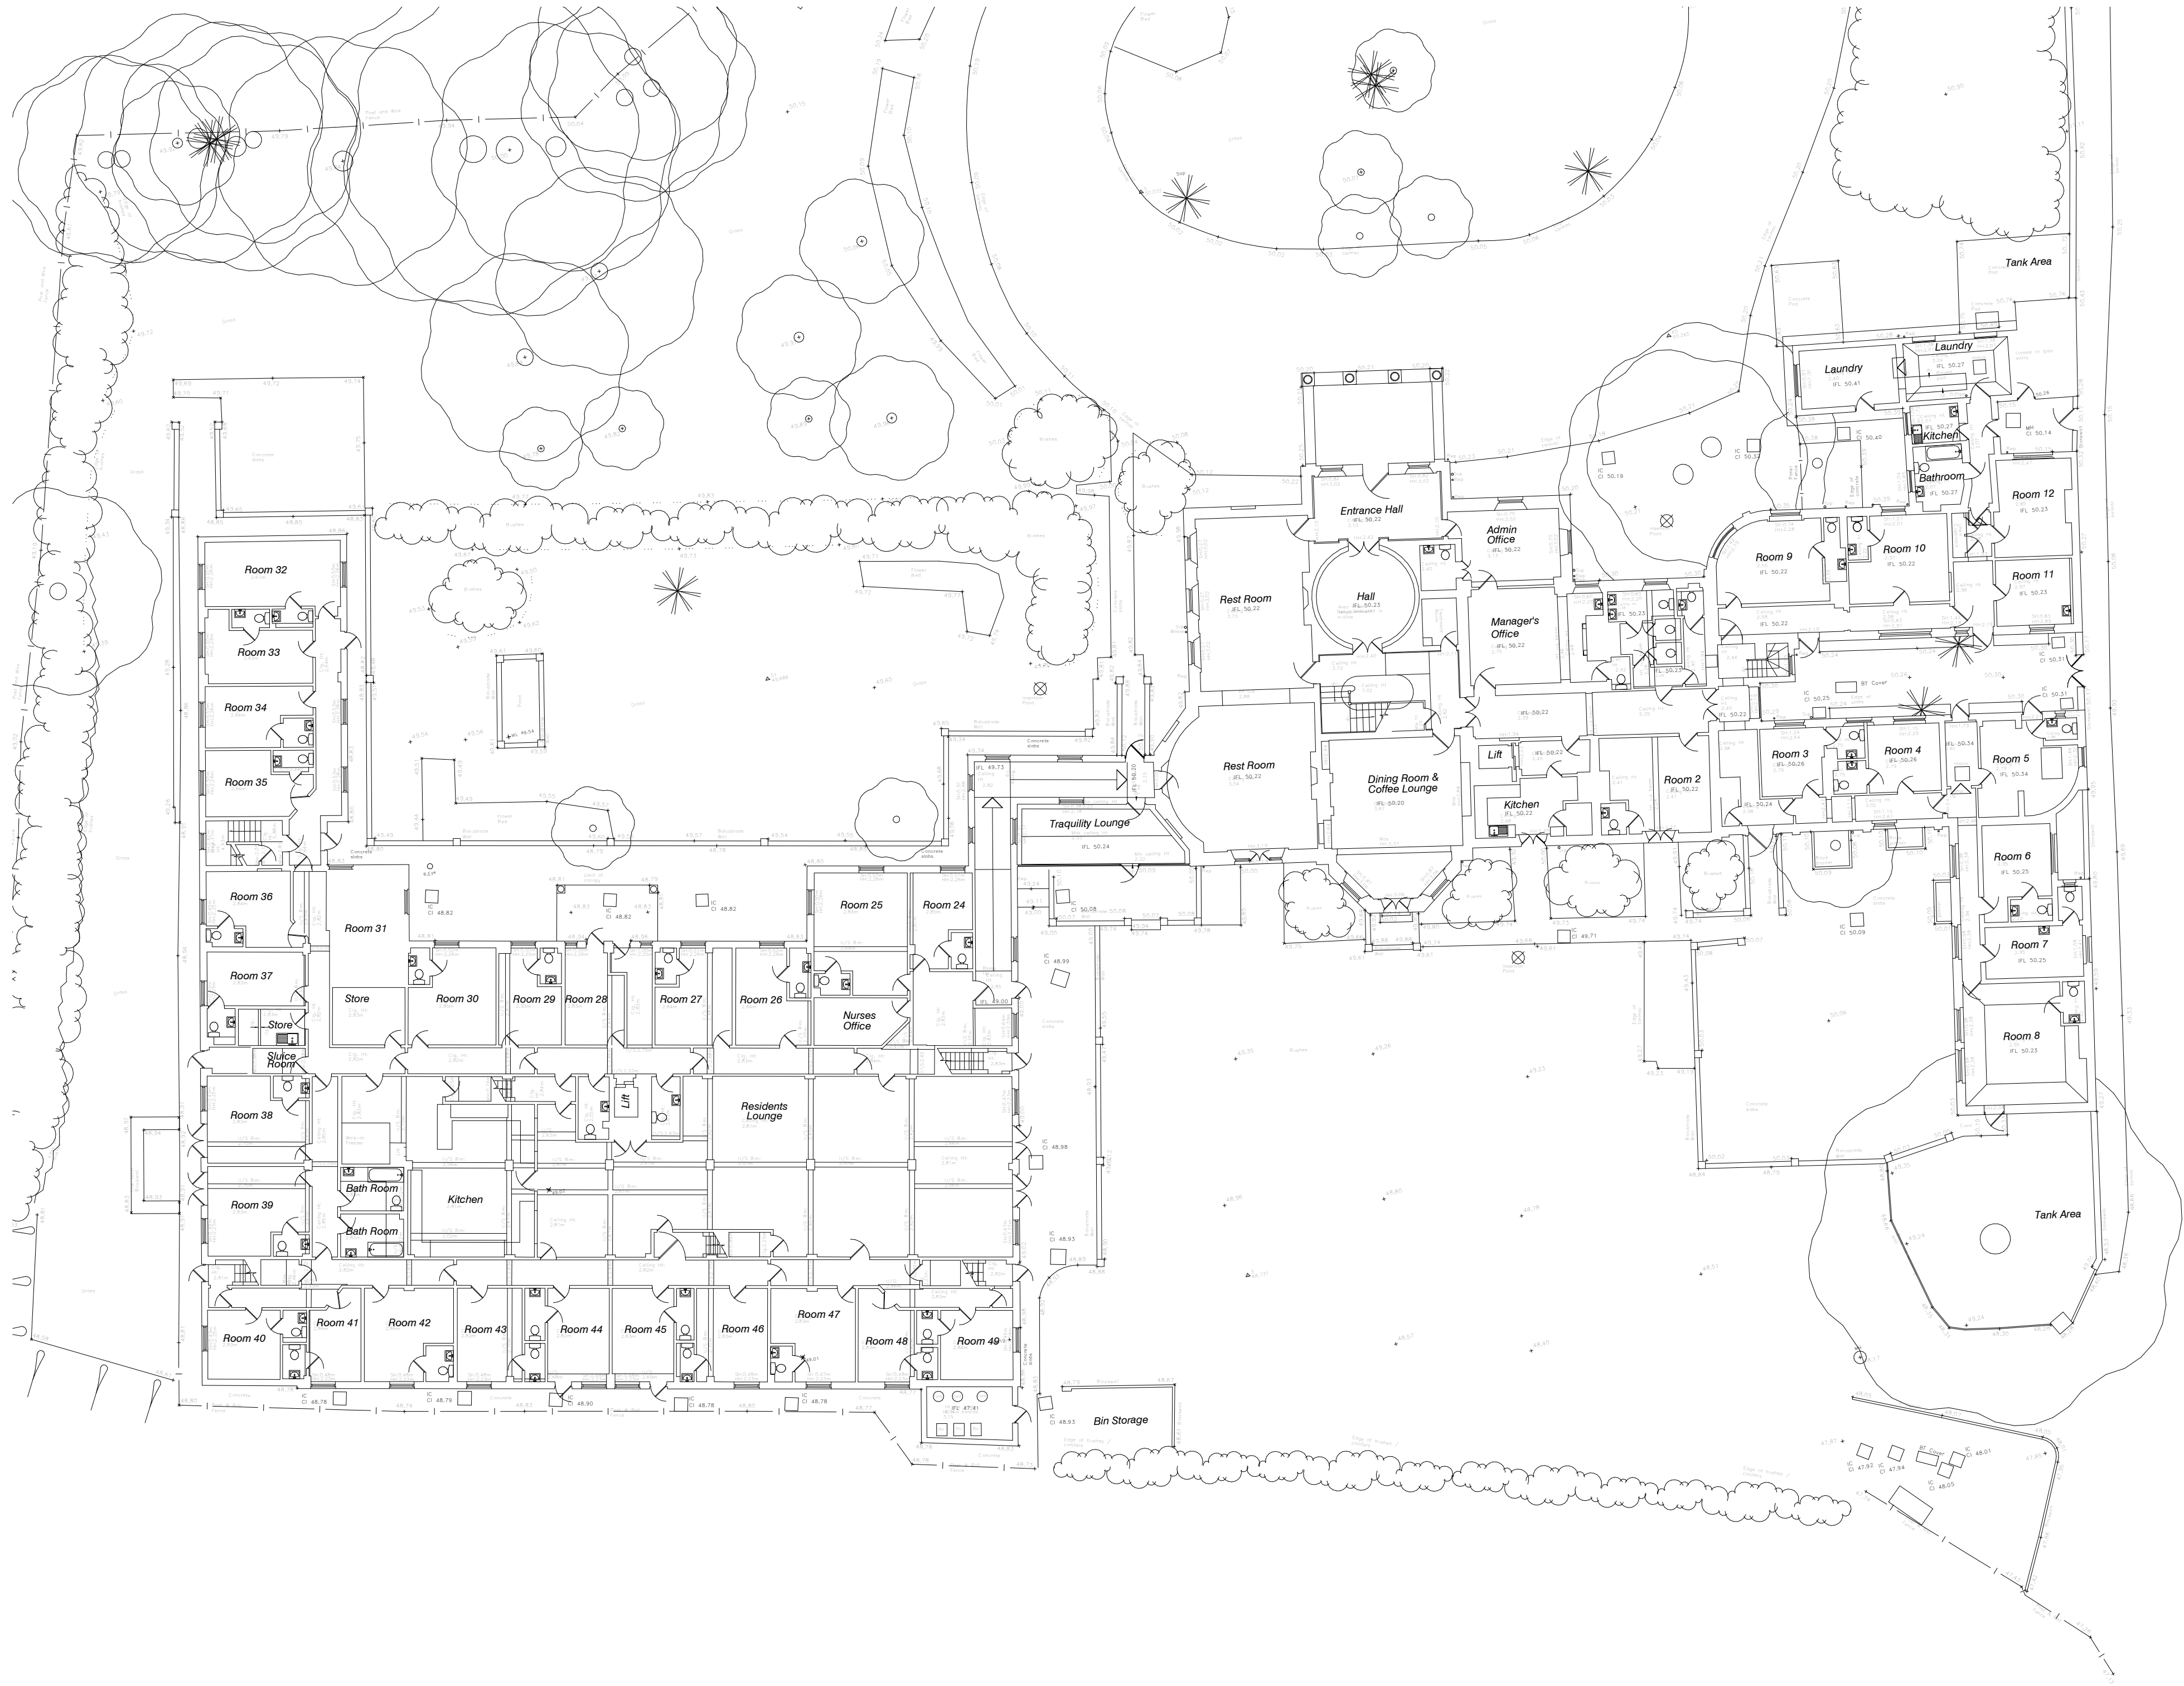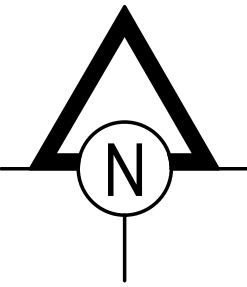

P2	05/11/18	Revised Planning Issue	JB	RSW
P1	02/11/18	Planning Issue	NM	BG
Rev	Date	Description	Drawn By	Checked By

harrisirwin
architects & designers

Aske Stables, Aske, Richmond, North
Yorkshire. DL10 5HG

t: 01748 825675
e: enquiries@harrisirwin.com
w: www.harrisirwin.com

Project:
Proposed 8 Bed Extension
Westergate House
Denmans Lane
Westergate
Fontwell BN18 0SU

Client:

Drawing Title:
Existing Site Layout

For Planning Submission

HIA Project Number 2583	Scale @ A1 1 : 200	Suitability DO
Project 2583 - HIA - ZZ - XX - DR - A - 01002	Originator HIA	Volume ZZ
Level XX	Type DR	Role A
Number 01002		