Detail reproduced from TKJ Land Surveyors Detail.
Job Reference - TKJ 1963.

PLOT PLAN

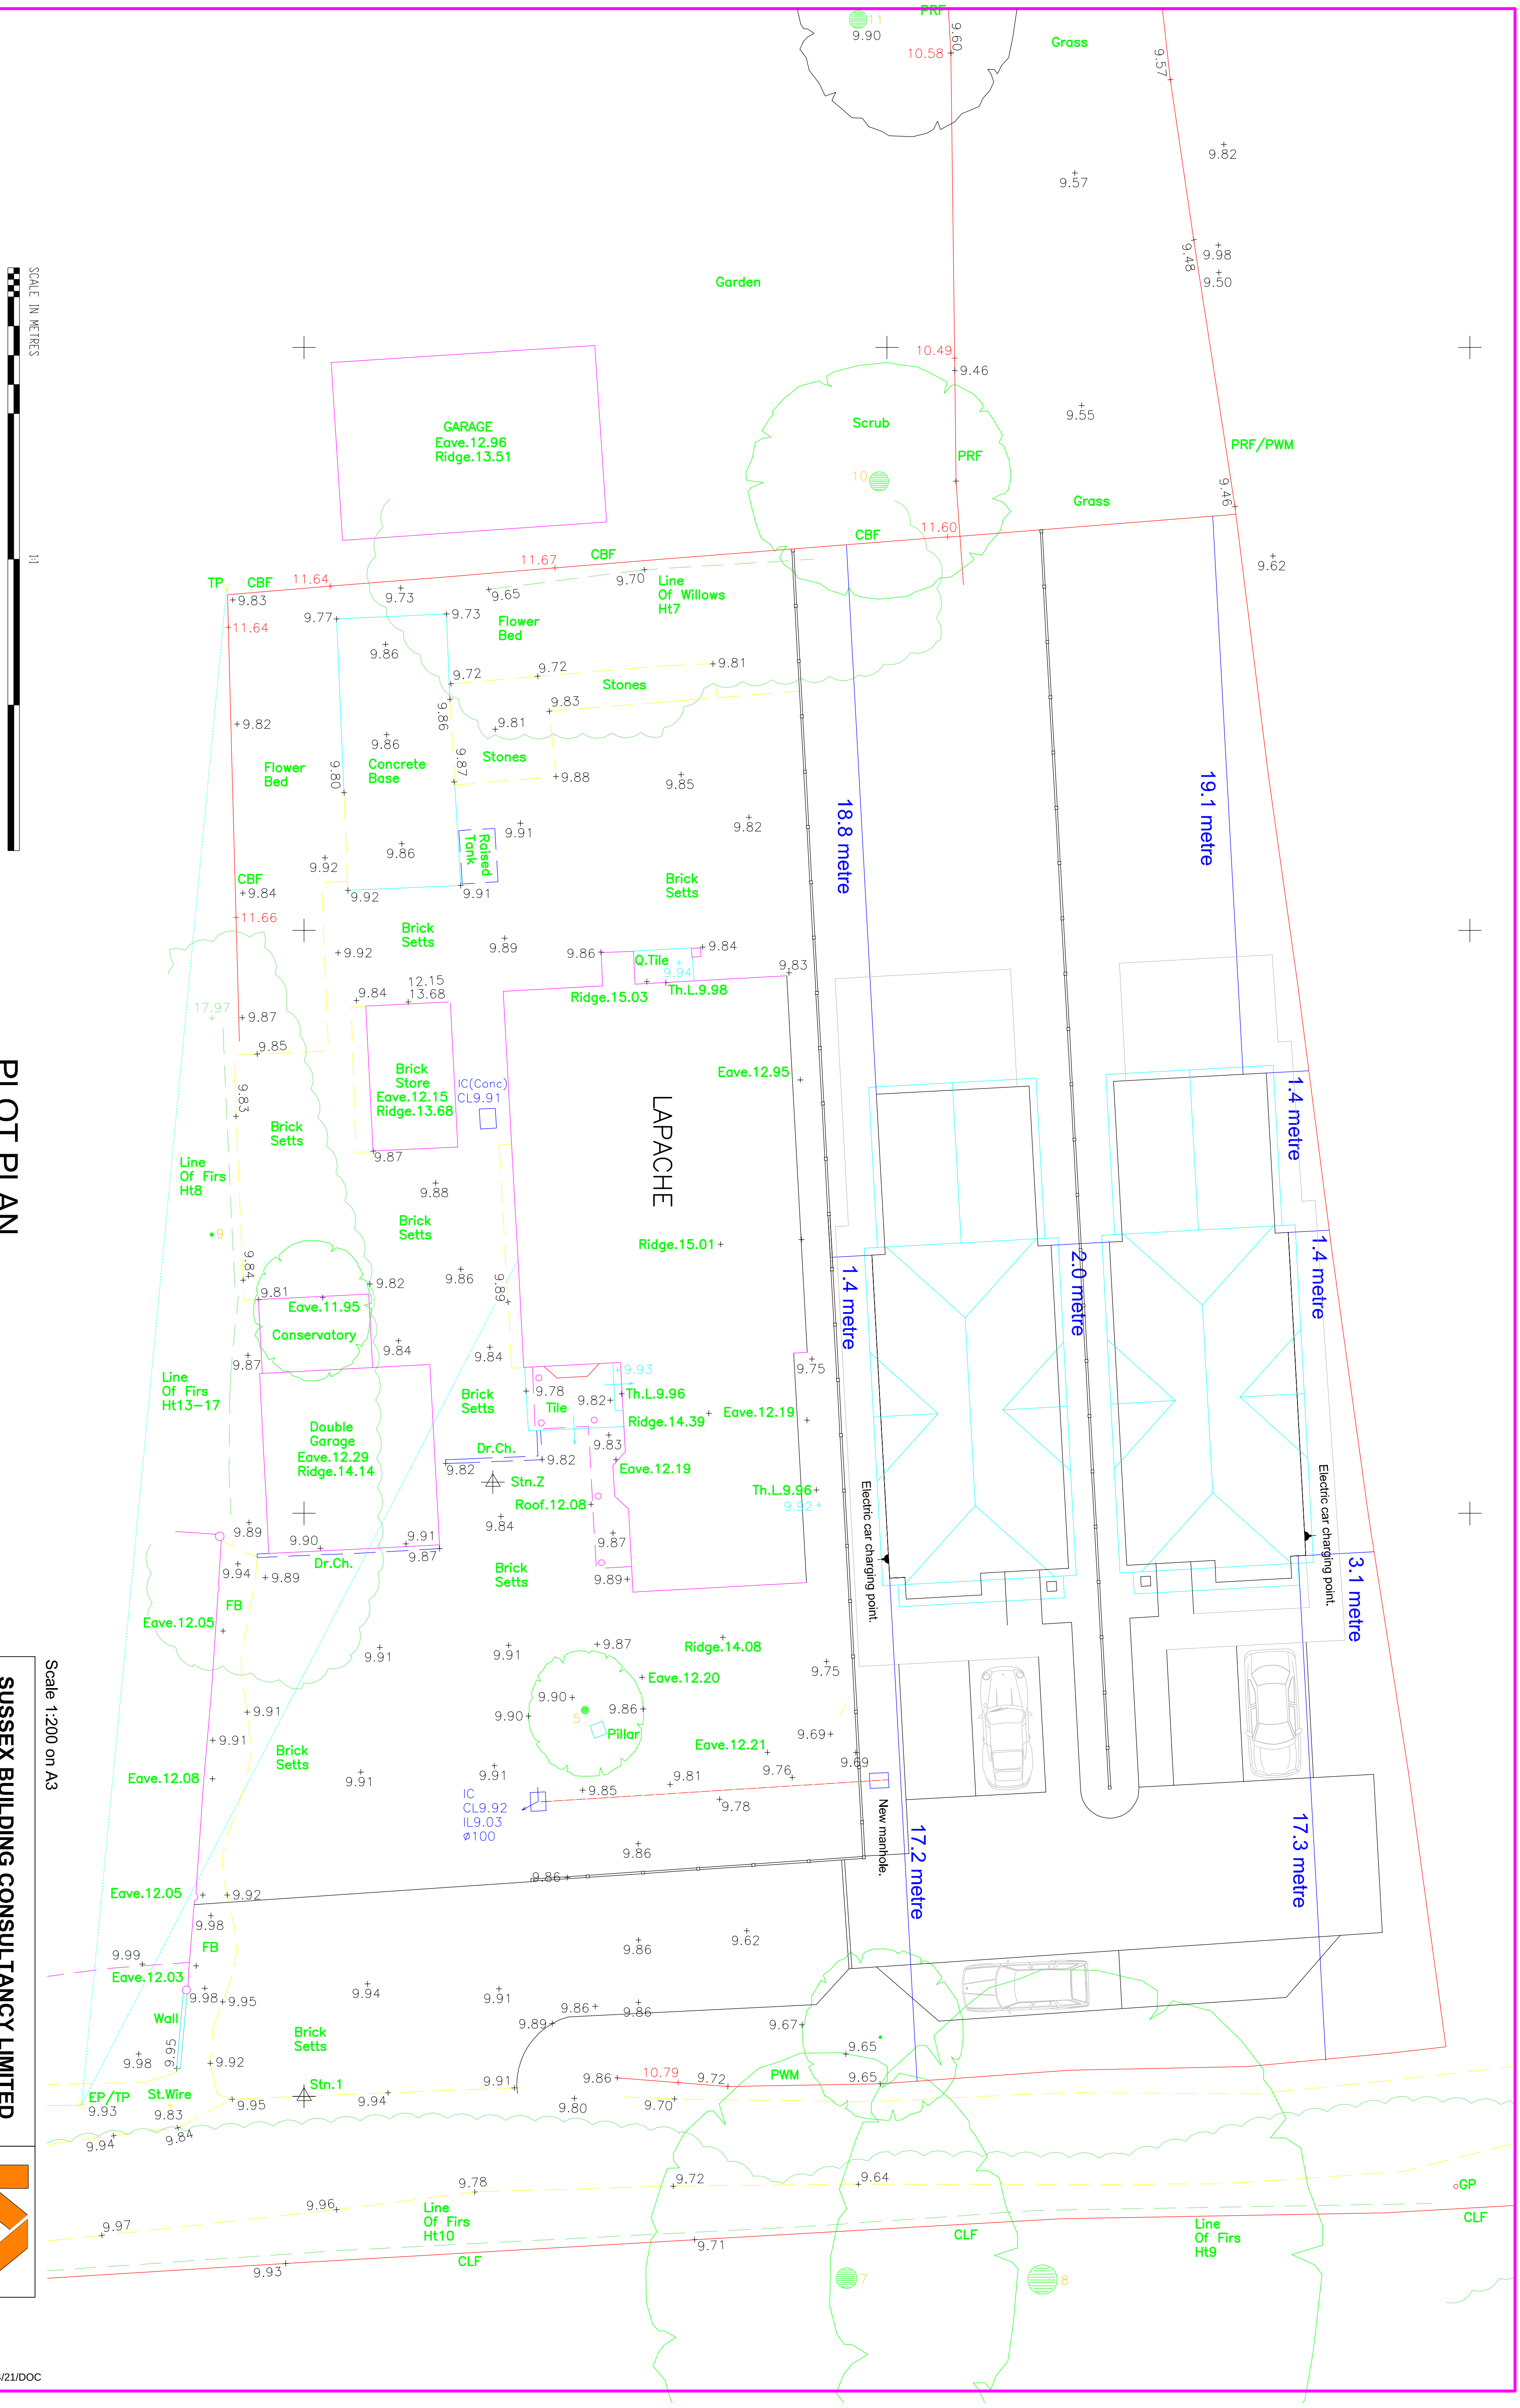

Scale 1:200 on A3

SUSSEX BUILDING CONSULTANCY LIMITED

L'APACHE, WESTERGATE STREET,
WOODGATE, WEST SUSSEX.

SCALE - 1/200 REV - DATE - 28/10/2021

LABC partner

3 NORTHCOTE ROAD
BOGNOR REGIS
PO21 5LZ
TEL/FAX - (01243) 861379

ARUN DISTRICT COUNCIL AL/124/21/DOC