


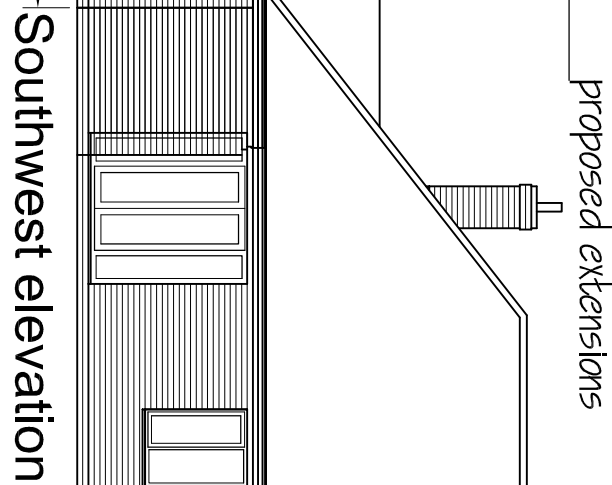
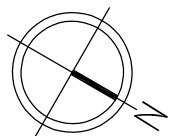


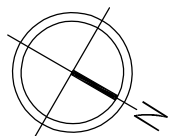


Southwest elevation

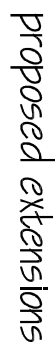

Northwest elevation

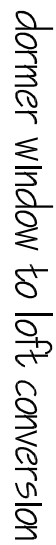

Northeast elevation

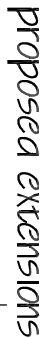

South-east elevation

ROOF: Clay pan tiles to match existing dwelling, / Single lapged Suberced membrane to flat roof areas.
RAINWATER GOODS: White "sealcrete" Upvc gutters and downpipes.
FASCIES: White Upvc.
WALLS: Common brick and faïenced and painted with external masonry paint.
WINDOWS AND DOORS: Upvc to match existing.

WINDOWS AND DOORS: Upc to match existing.