



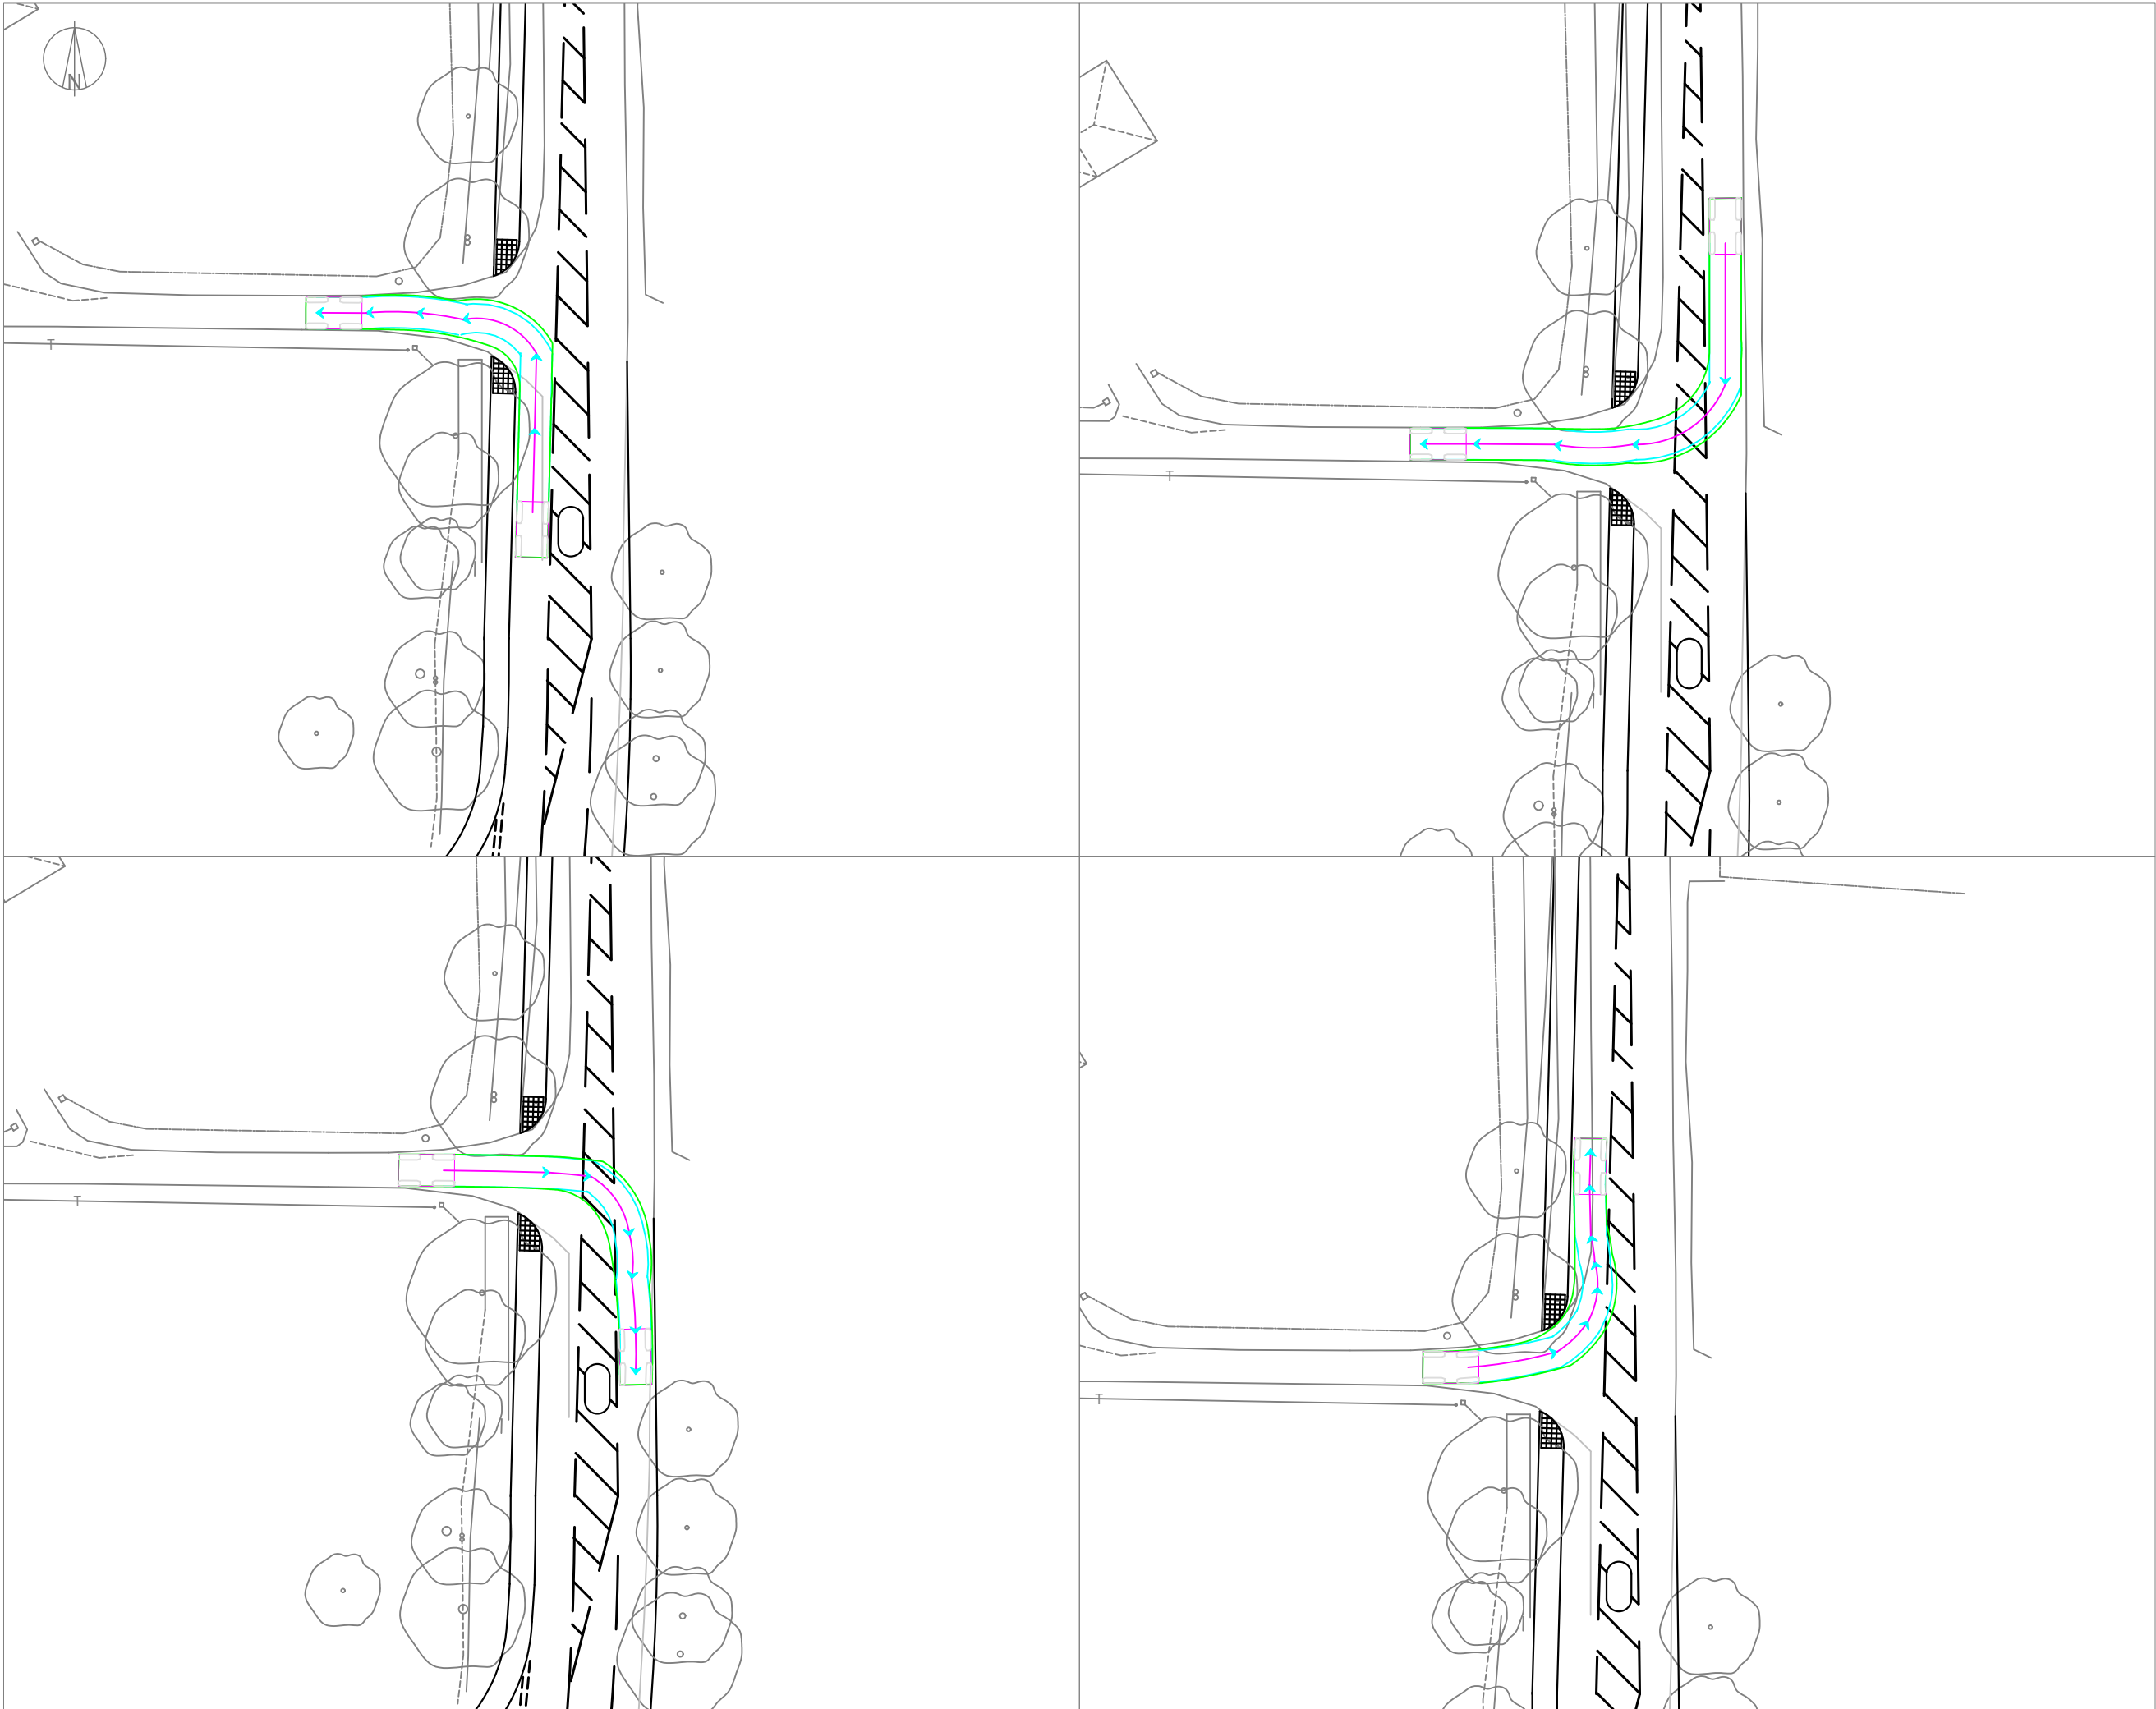

NOTES:
© Crown copyright and database rights 2022 OS Licence
100056454.

ISSUE	REASON FOR REVISION	BY	DATE

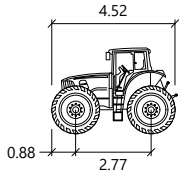

John Deere 7330


	metres
Width	: 2.56
Track	: 2.56
Lock to Lock Time	: 6.0
Steering Angle	: 37.5

PROJECT:
**A29 LIDSEY ROAD
WOODGATE**

CLIENT:
HANBURY PROPERTIES

PROJECT REF:	DRAWING NUMBER:	SCALE (AT A3):
2087	TR05	1:500

SHEET NUMBER:
SHEET NUMBER 1 OF 1

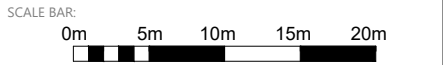

Highgate*Transportation*
www.highgatetransportation.co.uk
First Floor, 43-45 Park Street
Bristol BS1 5NL
01179 349 121
© Highgate Transportation Limited

TITLE:
**WOODGATE HOUSE ACCESS
SWEEP PATH ANALYSIS**

DATE:	DRAWN BY:	CHECKED:
18.02.22	BL	DT