
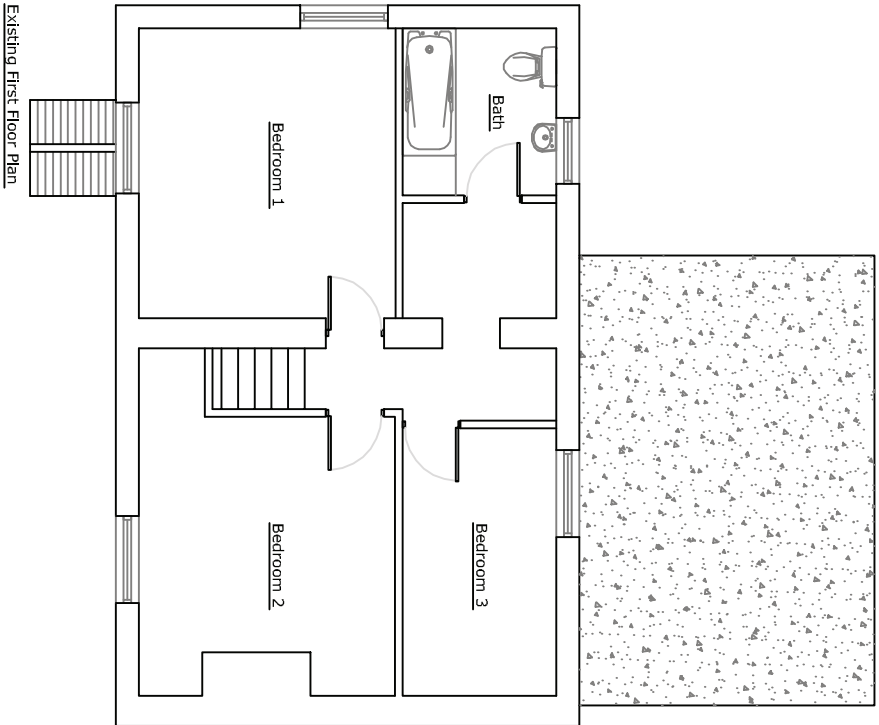
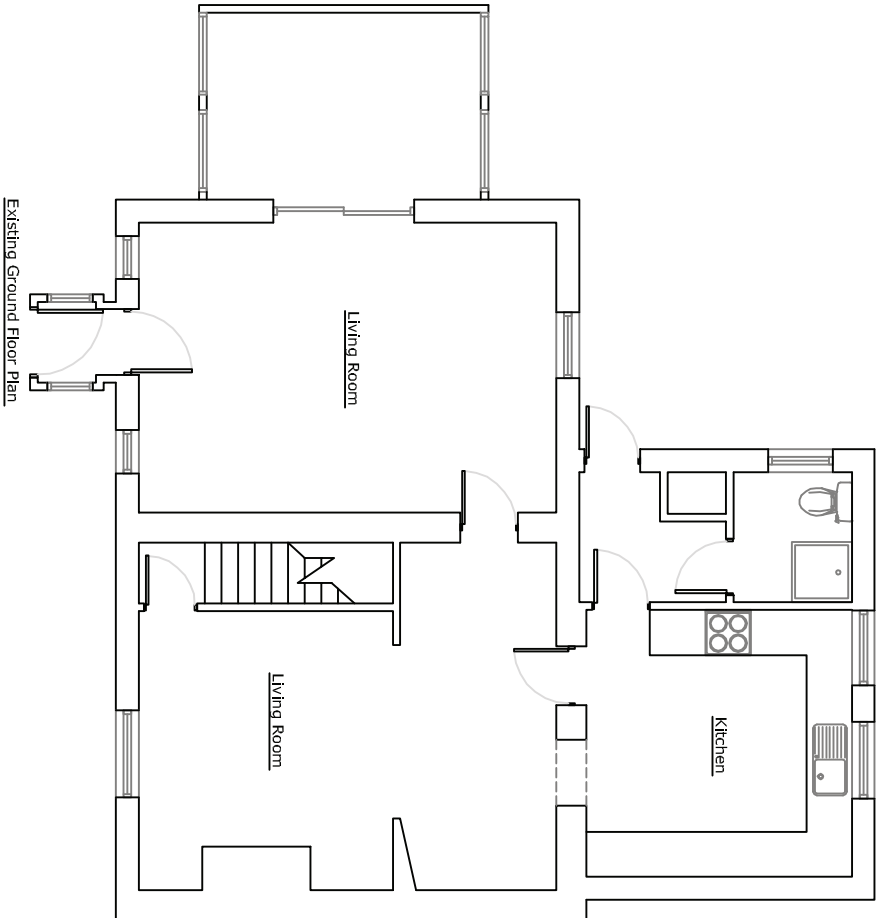


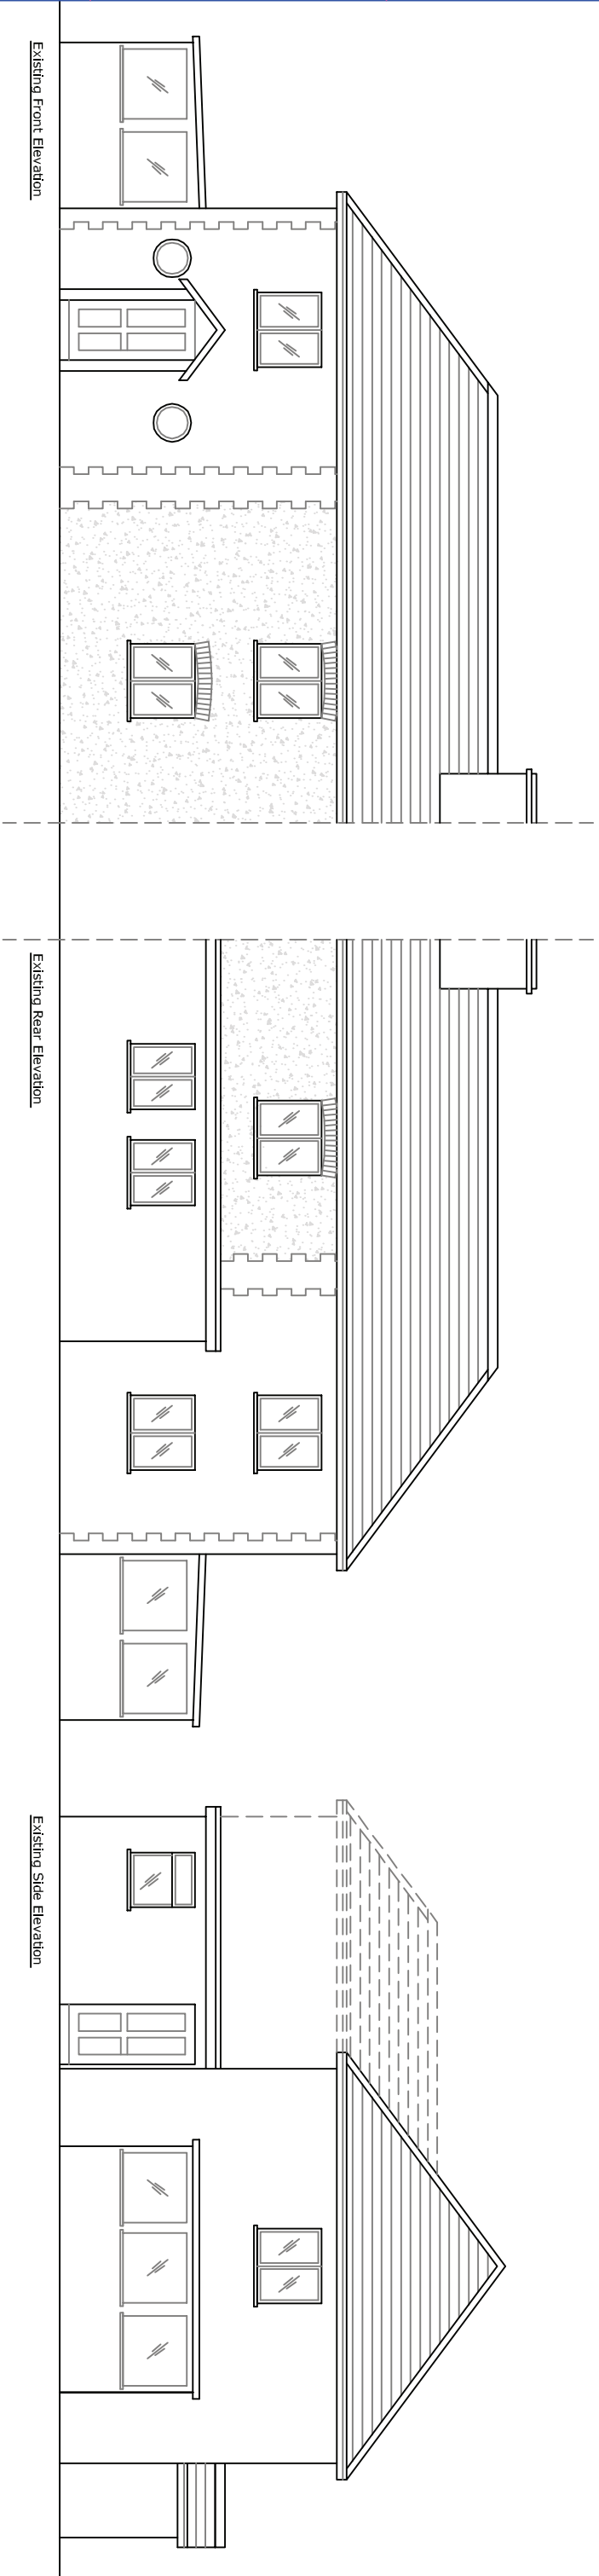

Itemref	Quantity	Title/Name, designation, material, dimension etc			Article No./Reference	
Designed by	JD	Checked by	Approved by - date	File name	Date	Scale
2 Elm Cottages P0203TG					Feb 2011	1:100
Extensions and Alterations					01	0
					Edition	Sheet