



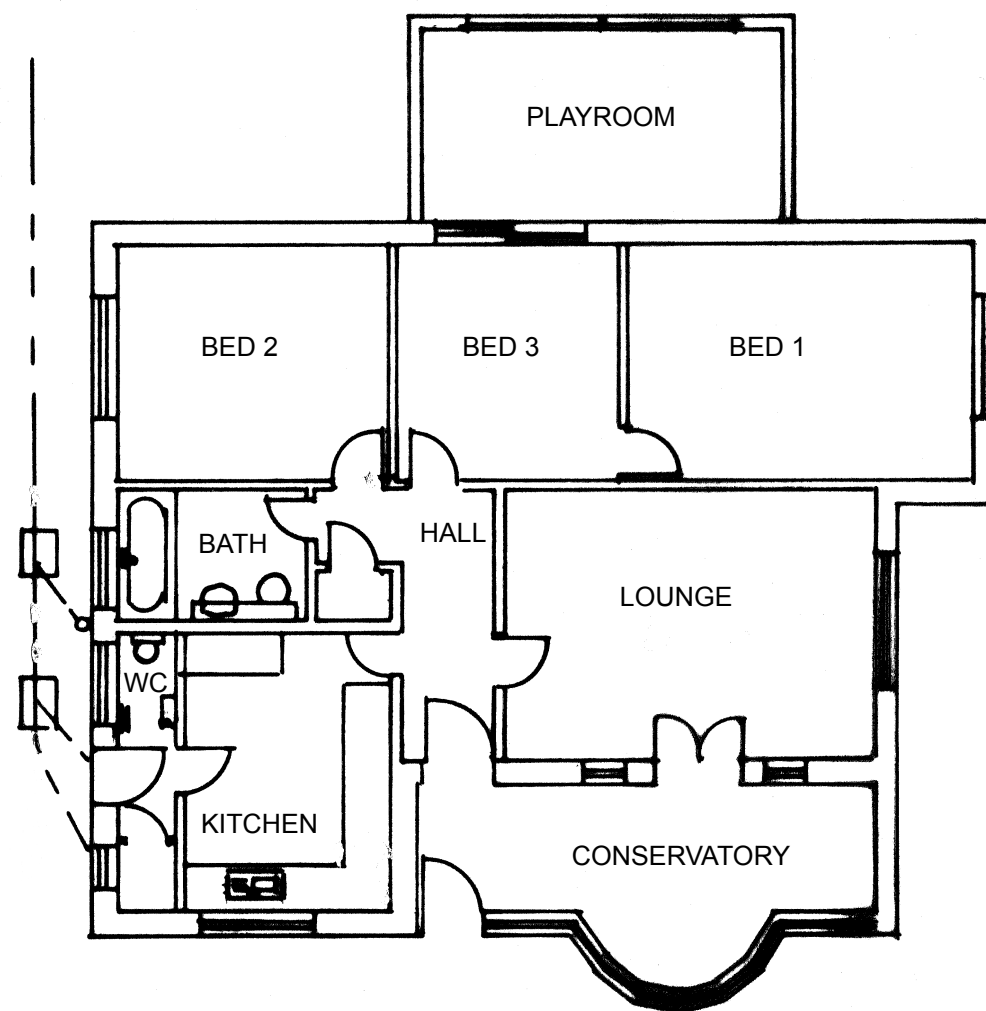

GROUND FLOOR

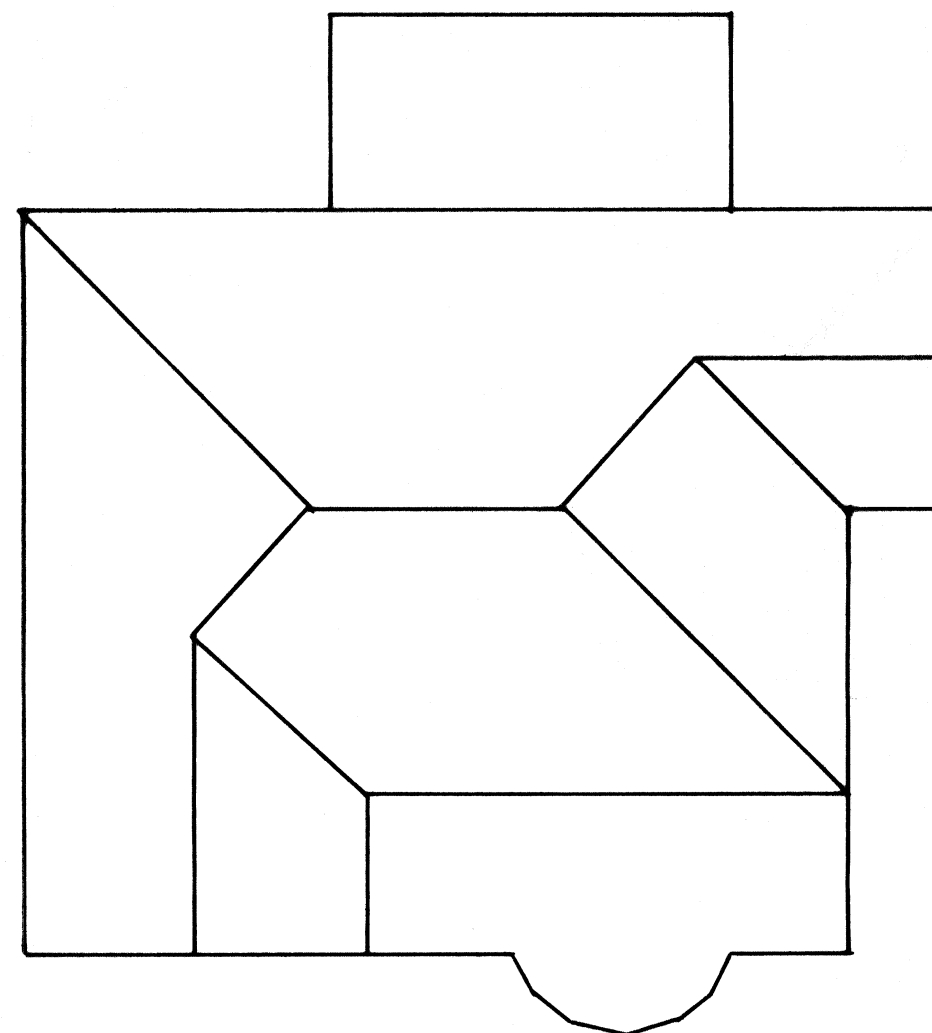

ROOF

SCALE 1:100

EXISTING - REAR EXTENSION & LOFT CONVERSION WITH DORMER WINDOW
FAIRVIEW, NYTON ROAD, ALDINGBOURNE, CHICHESTER, WEST SUSSEX, PO20 3UA

LTM BUILDING, MAINTENANCE & CONSTRUCTION
LEE MAIN, FAIRVIEW, NYTON ROAD, ALDINGBOURNE
CHICHESTER, WEST SUSSEX, PO20 3UA