


THATCHED COTTAGE ARUNDEL RD WORTON. PO18 0JX

SCALE 1:50

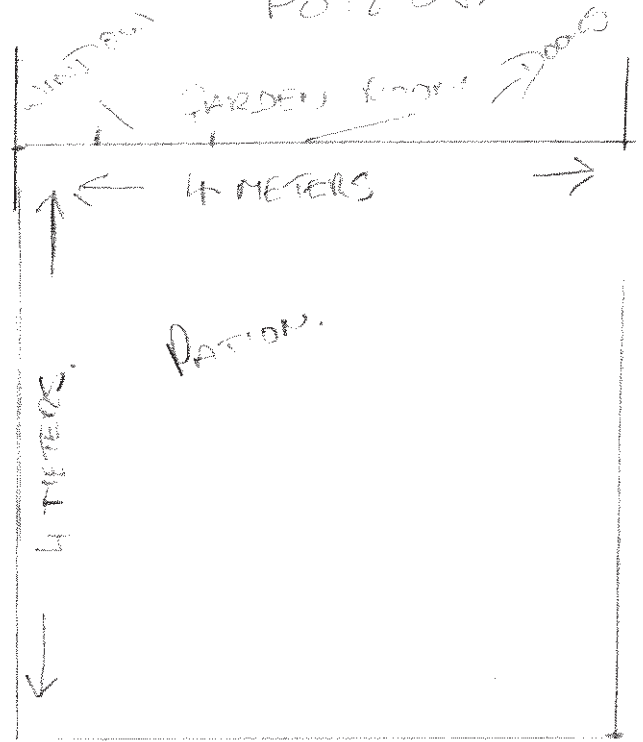

SOUTH SIDE

W. H. 100/1
SOUTH

WEST SIDE
↓

4 METERS

APEX FELIX ROOF