



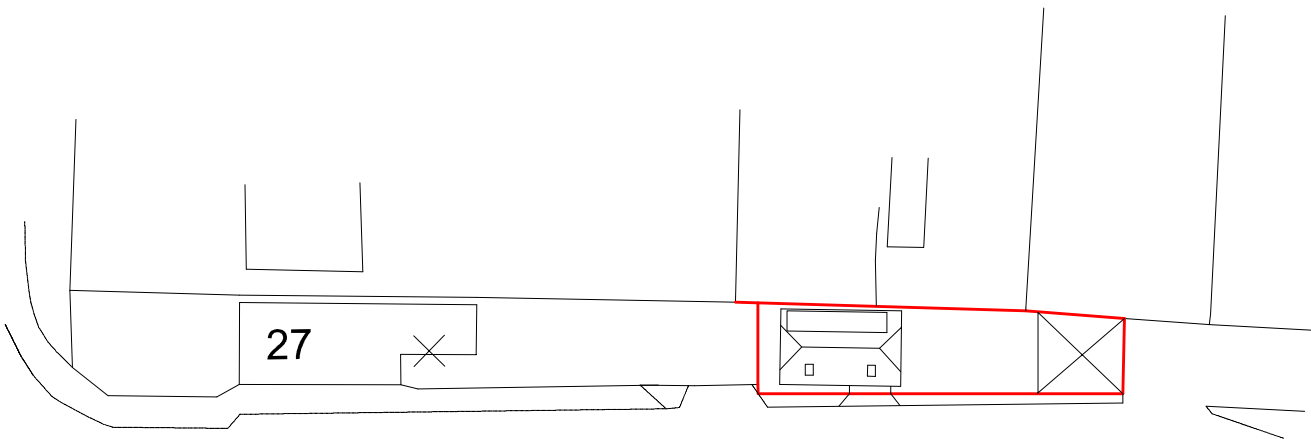


EXISTING/APPROVED ROOF PLAN

SCALE 0 10 20 METRES

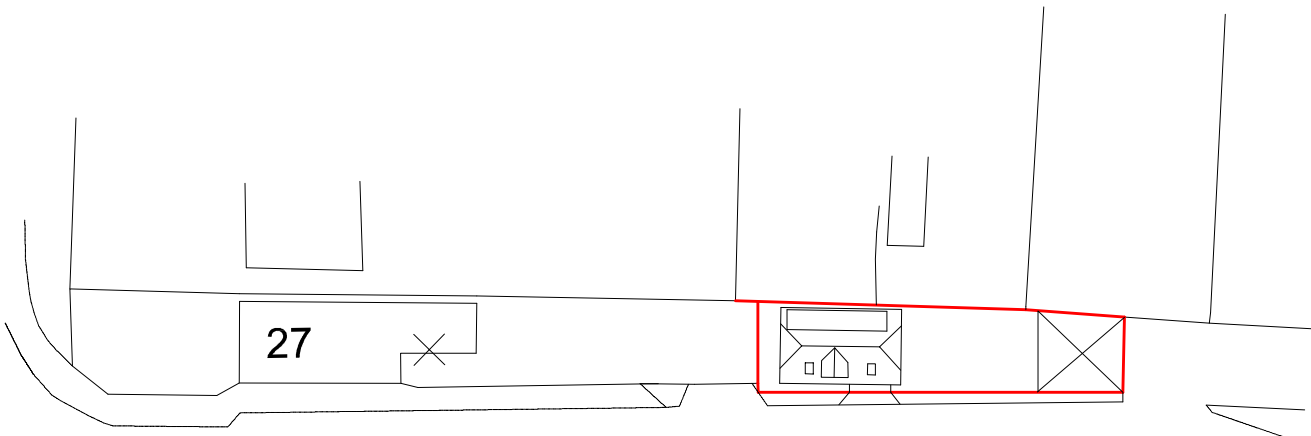

PROPOSED ROOF PLAN

SCALE 0 10 20 METRES

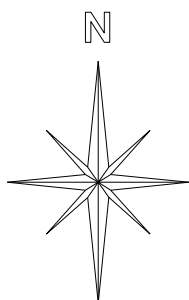

SUSSEX BUILDING CONSULTANCY LIMITED

HOLLY COTTAGE, 27A BELLE MEADE CLOSE,
WESTERGATE, BOGNOR REGIS.

SCALE - 1/500 REV - DATE - 27/11/2017



3 NORTHCOTE ROAD
BOGNOR REGIS
PO21 5LZ

TEL/FAX - (01243) 861379