




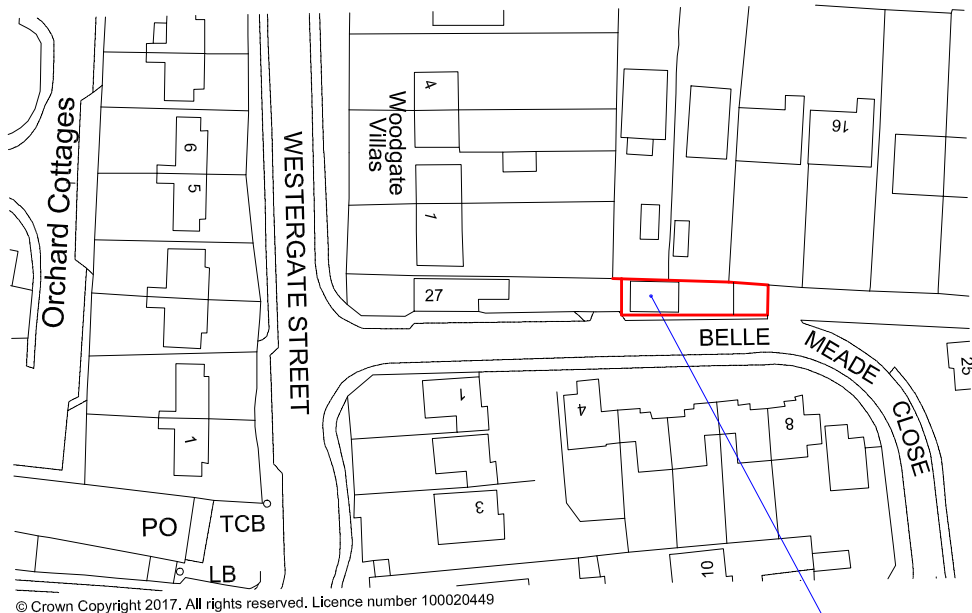


LOCATION PLAN - 1/1250

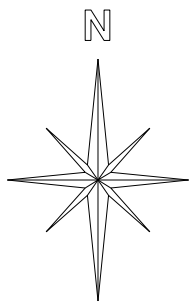

EXISTING GARAGE
AND STORE TO BE
CONVERTED.

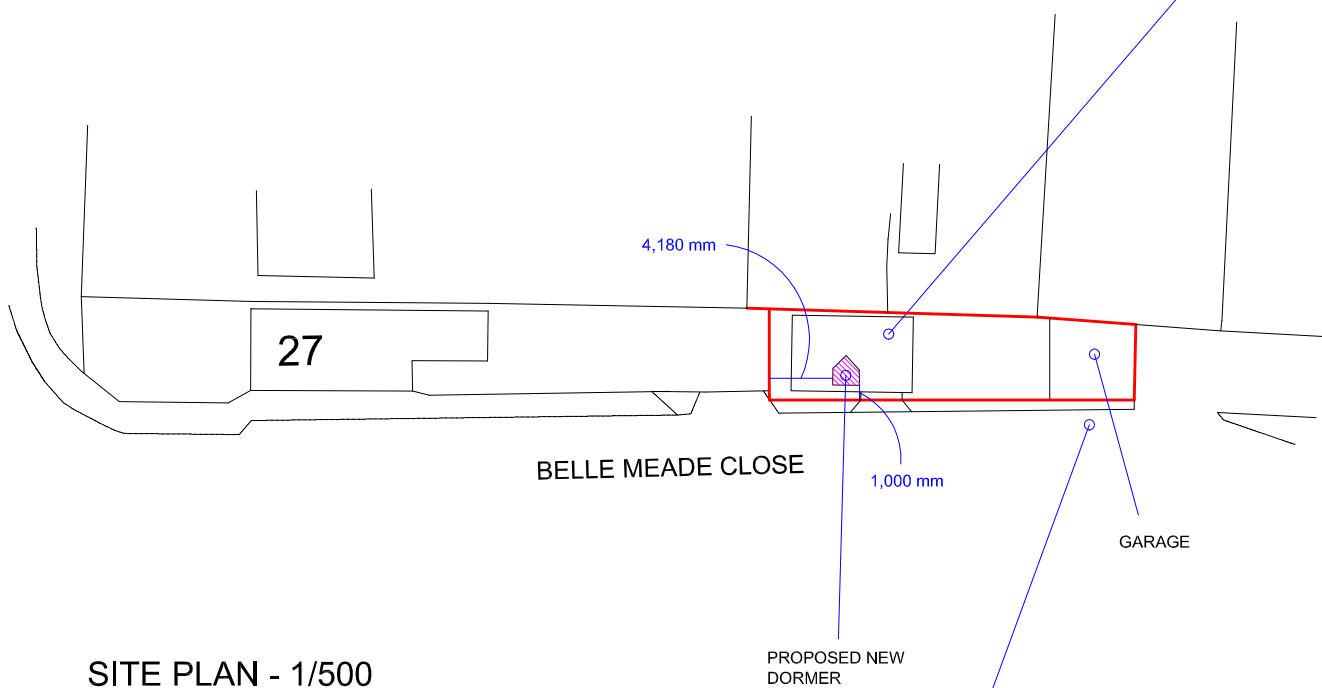

SITE PLAN - 1/500

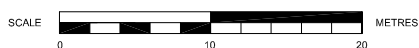

EXISTING HIGHWAY ACCESS

SUSSEX BUILDING CONSULTANCY LIMITED

HOLLY COTTAGE, 27A BELLE MEADE CLOSE,
WESTERGATE, BOGNOR REGIS.

SCALE - 1/1250 REV - DATE - 06/10/2017



3 NORTHCOTE ROAD
BOGNOR REGIS
PO21 5LZ
TEL/FAX - (01243) 861379