



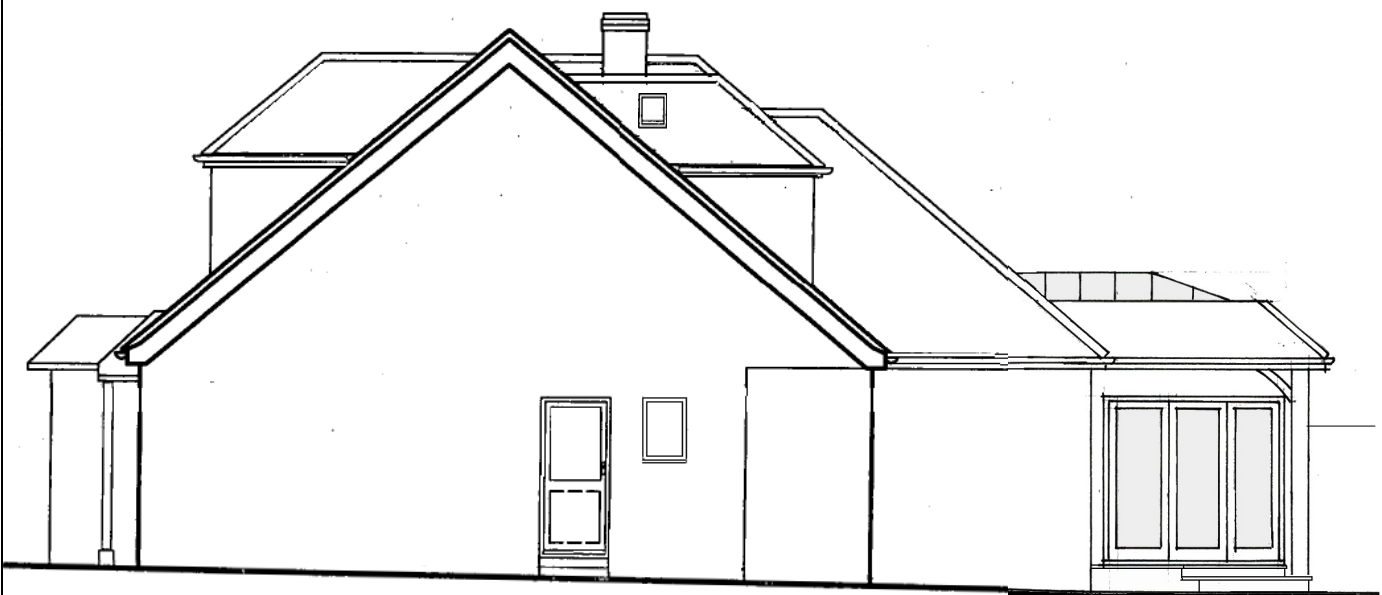

NORTH WEST (Side) ELEVATION



Scale 1/100 @ A3

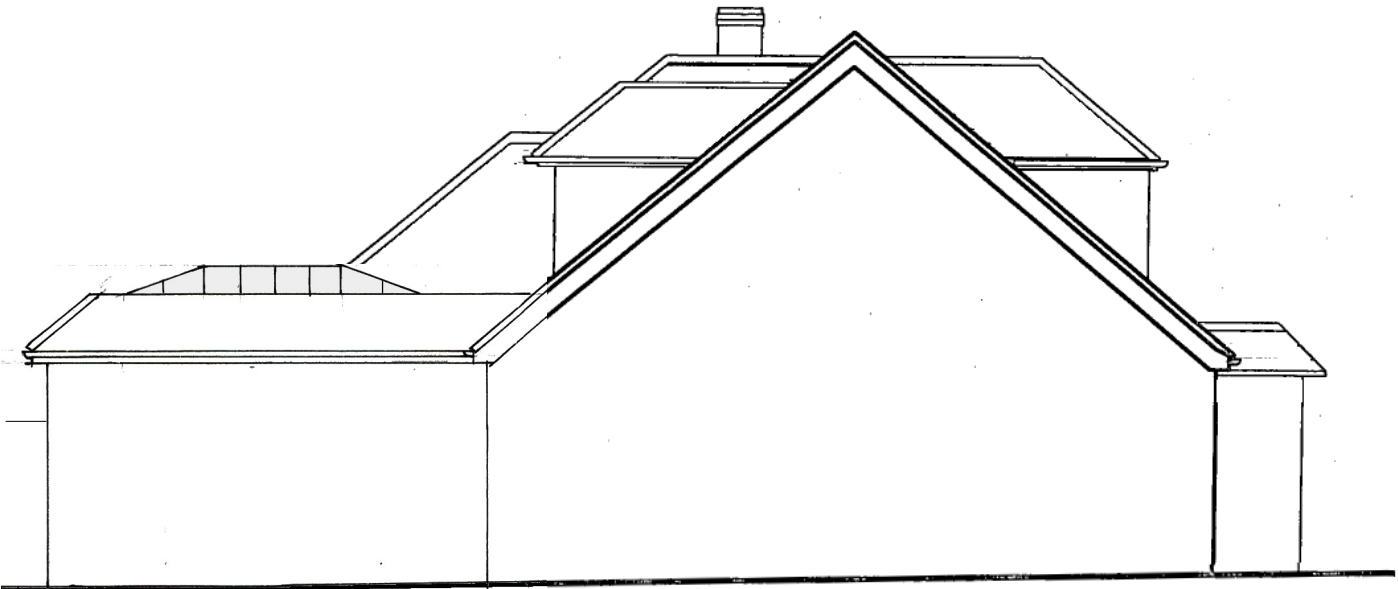

SOUTH EAST (Side) ELEVATION



SOUTH WEST (Rear) ELEVATION

No part of the new construction to project across the site boundary.

ORANGERY MATERIALS

Walls – Facing brickwork to match existing.


Windows & doors – Hardwood casements, doors and timber work, all oak stained to match existing. finished with micro-porous paint.

Roof – GRP flat roof covering coloured lead grey. Perimeter pitched roof in plain tiles to match existing.

Lantern – Hardwood rafters capped with powder coated aluminium covers.

Glazing (windows, doors and lantern light) – Double glazed units incorporating Pilkington 'Activ' glass.

ARCHITECTURAL DESIGN

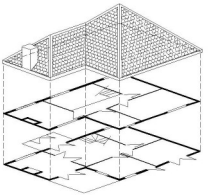

01730 268719
07878 068787
nmarchitectural@outlook.com

Saxon End
Bordean
Petersfield
Hampshire
GU32 1EP

Client
MR & MRS R NEW

Job
8 DUKES ROAD
FONTWELL

Drawing
COPYRIGHT ©

PROPOSED ELEVATIONS

Date November 2021

Ref
RN/21/004