


Woodside

Three Greens

Barn Tiles


LEVEL MARE LANE

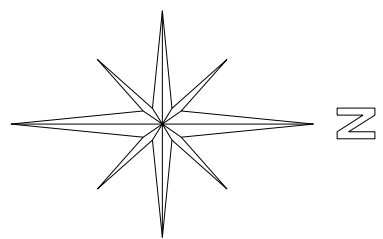

15 metres
Proposed single storey extension.

53 metres

Path (um)

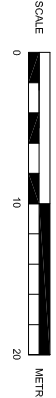

to pumping station

SUSSEX BUILDING CONSULTANCY LIMITED
BARN TILES, LEVEL MARE LANE,
EASTERGATE, CHICHESTER, WEST SUSSEX



SCALE - 1/500 REV - DATE - 20/11/2018

TEL/FAX - (01243) 861379

SITE PLAN