



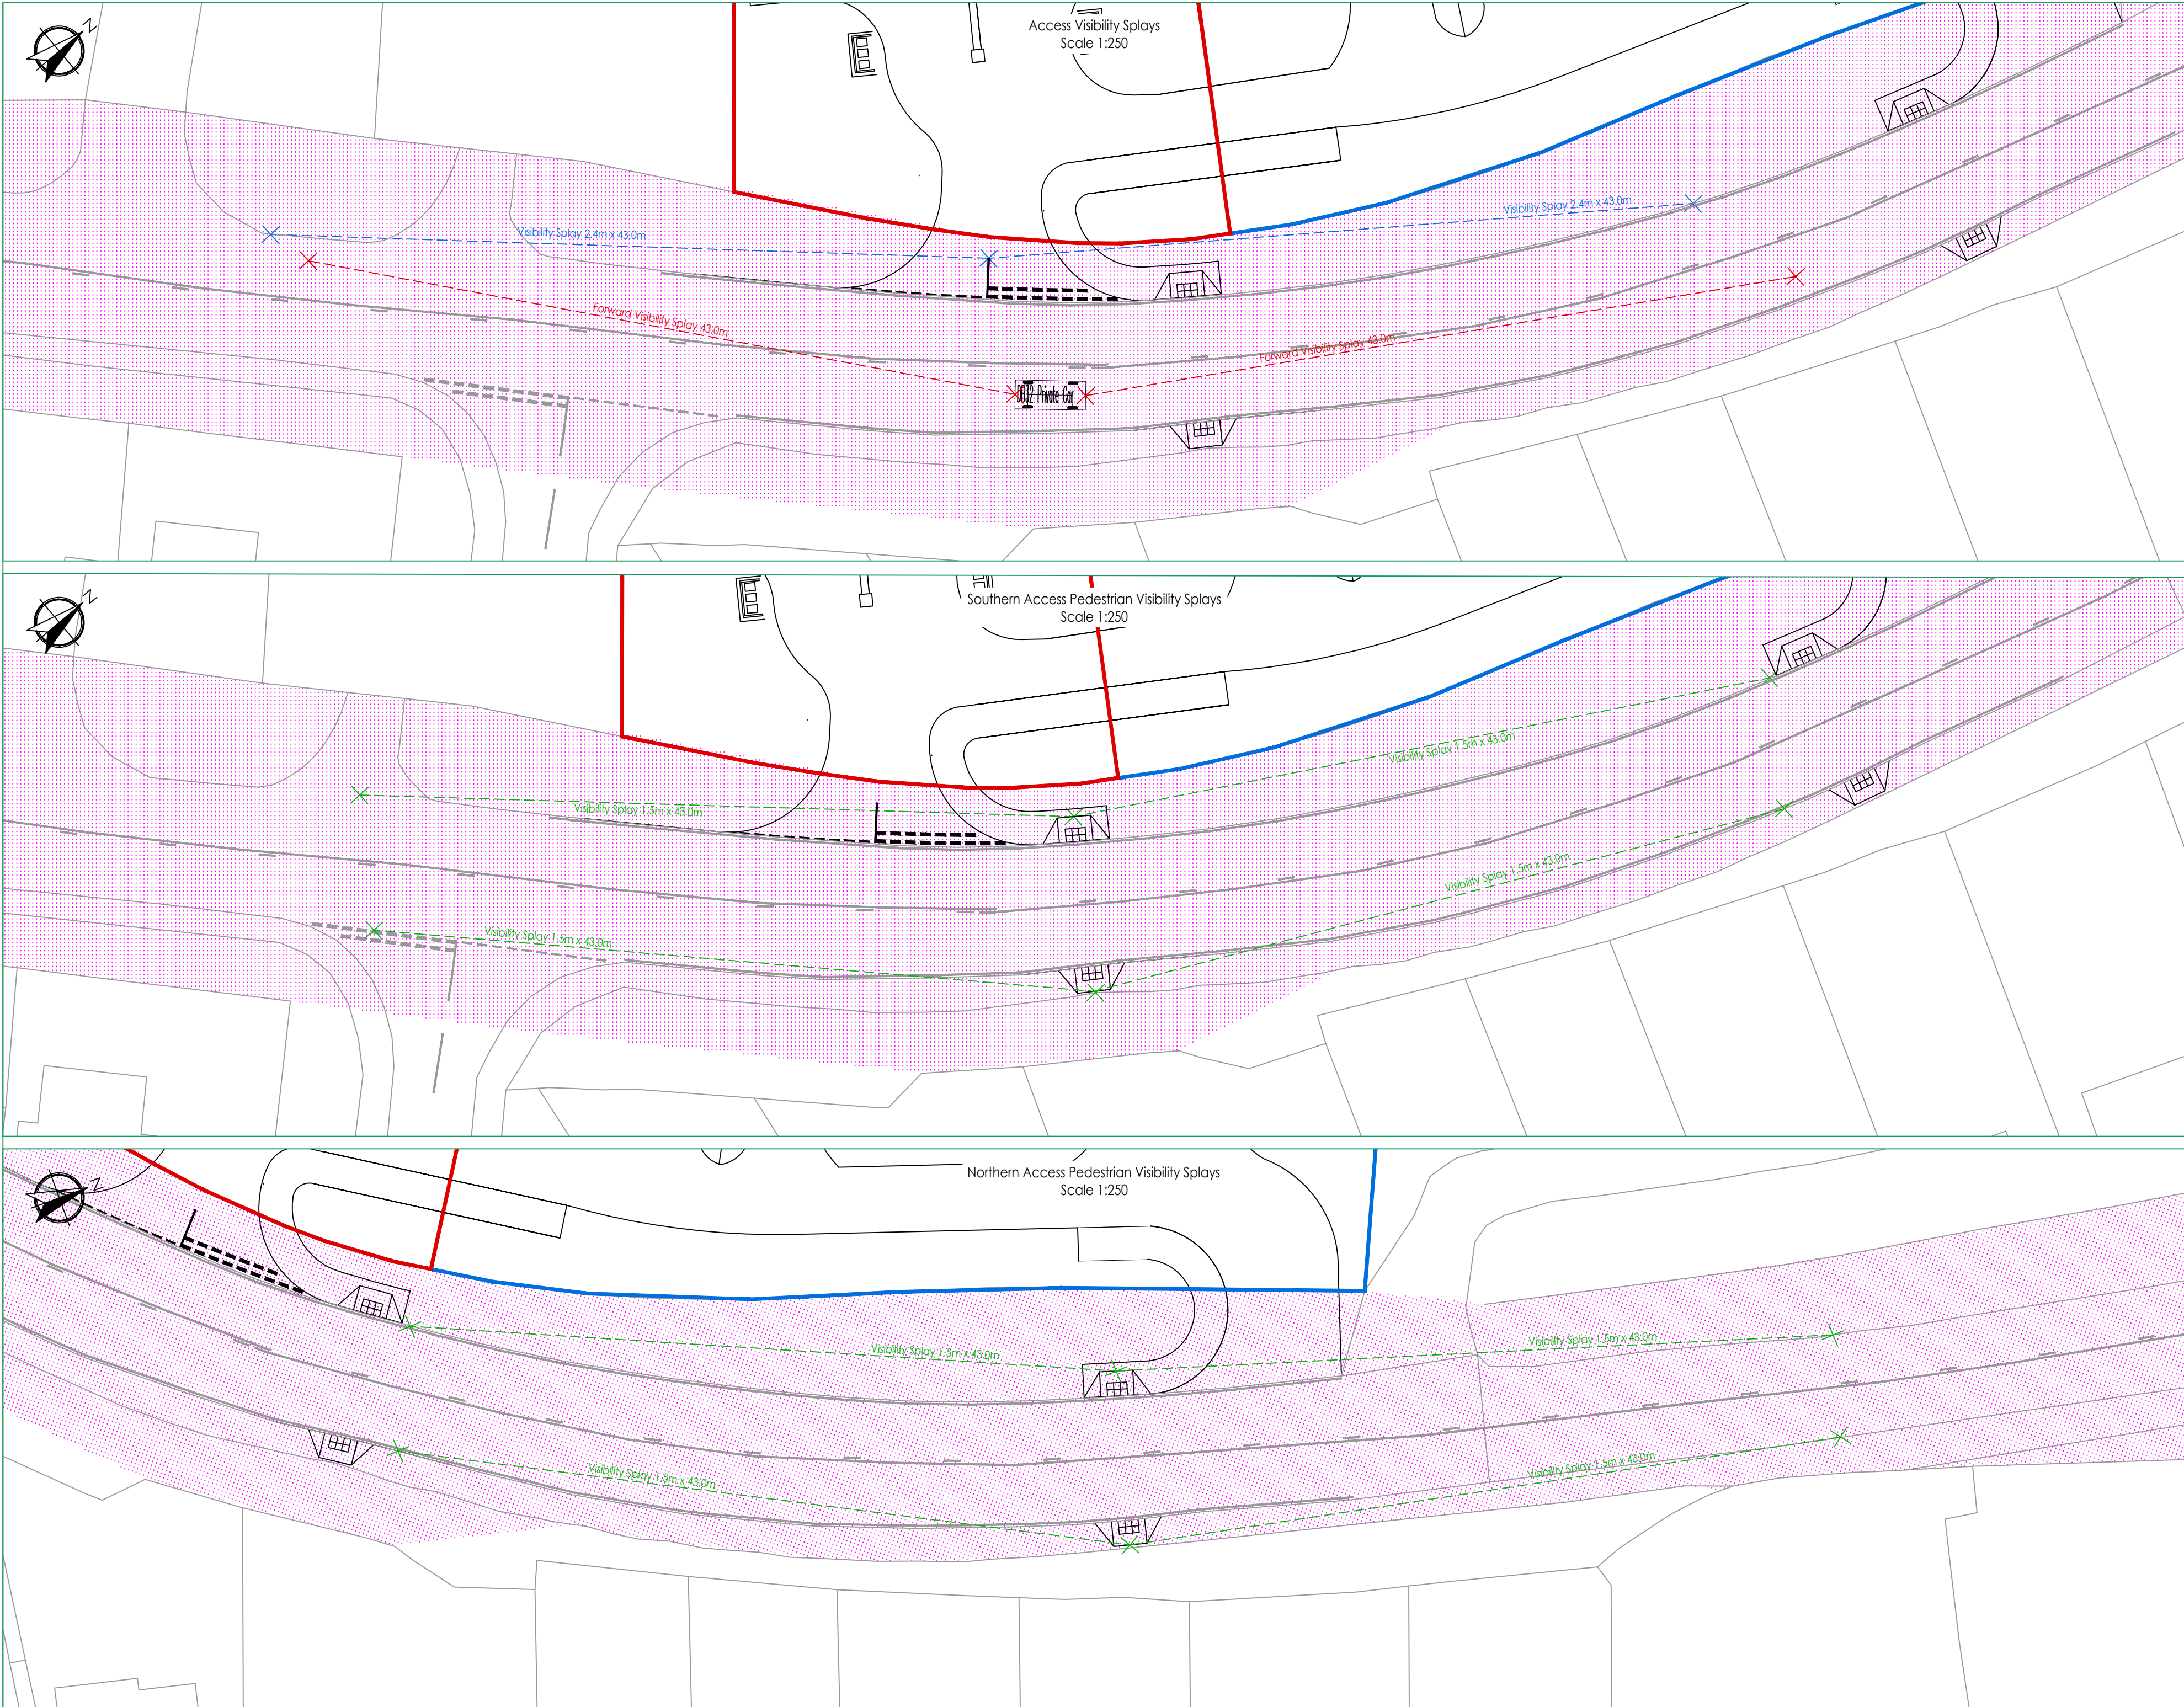

- Site Boundary
- Site Ownership
- Highway Boundary
- Existing Road Markings
- Visibility Splays 2.4m x 43.0m
- Pedestrian Visibility Splays 1.5m x 43.0m
- Forward Visibility Splays 43.0m

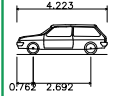

DB32 Private Car	4.223m
Overall Length	1.715m
Overall Width	1.380m
Overall Body Height	0.255m
Min Body Ground Clearance	1.525m
Max Track Width	4.00s
Lock to lock time	5.780m
Kerb to Kerb Turning Radius	

RESIDUAL HAZARDS

In addition to the hazards/risks normally associated with the type of work detailed on this drawing, note the following:

It is assumed that all works will be carried out by a competent contractor working, where appropriate, to an approved risk assessment and method statement

This map is based on or reproduced from Ordnance Survey material with the permission of Ordnance Survey on behalf of the controller of Her Majesty's Stationary Office (c) Crown Copyright. Licence Number: AL10037123
This drawing is based upon Ordnance Survey mapping - RGP accept no liability for any inaccuracies with the data.



rgp
Transport Planning and Infrastructure Design Consultants
Suite 2, West Barn, Norton Lane, Westergate, Chichester, PO20 3AF
Tel: 01243 210 418
www.rgp.co.uk

Client
Davis Atkins

Project
Land West of Fontwell Avenue

Drawing Title
Visibility Splays

Scale	1:250	Drawn By	SMO	Checked By	ALB	Approved By	PMR
Date	July 2018	Drawing No.	2018-4370-001	Rev.	-		