


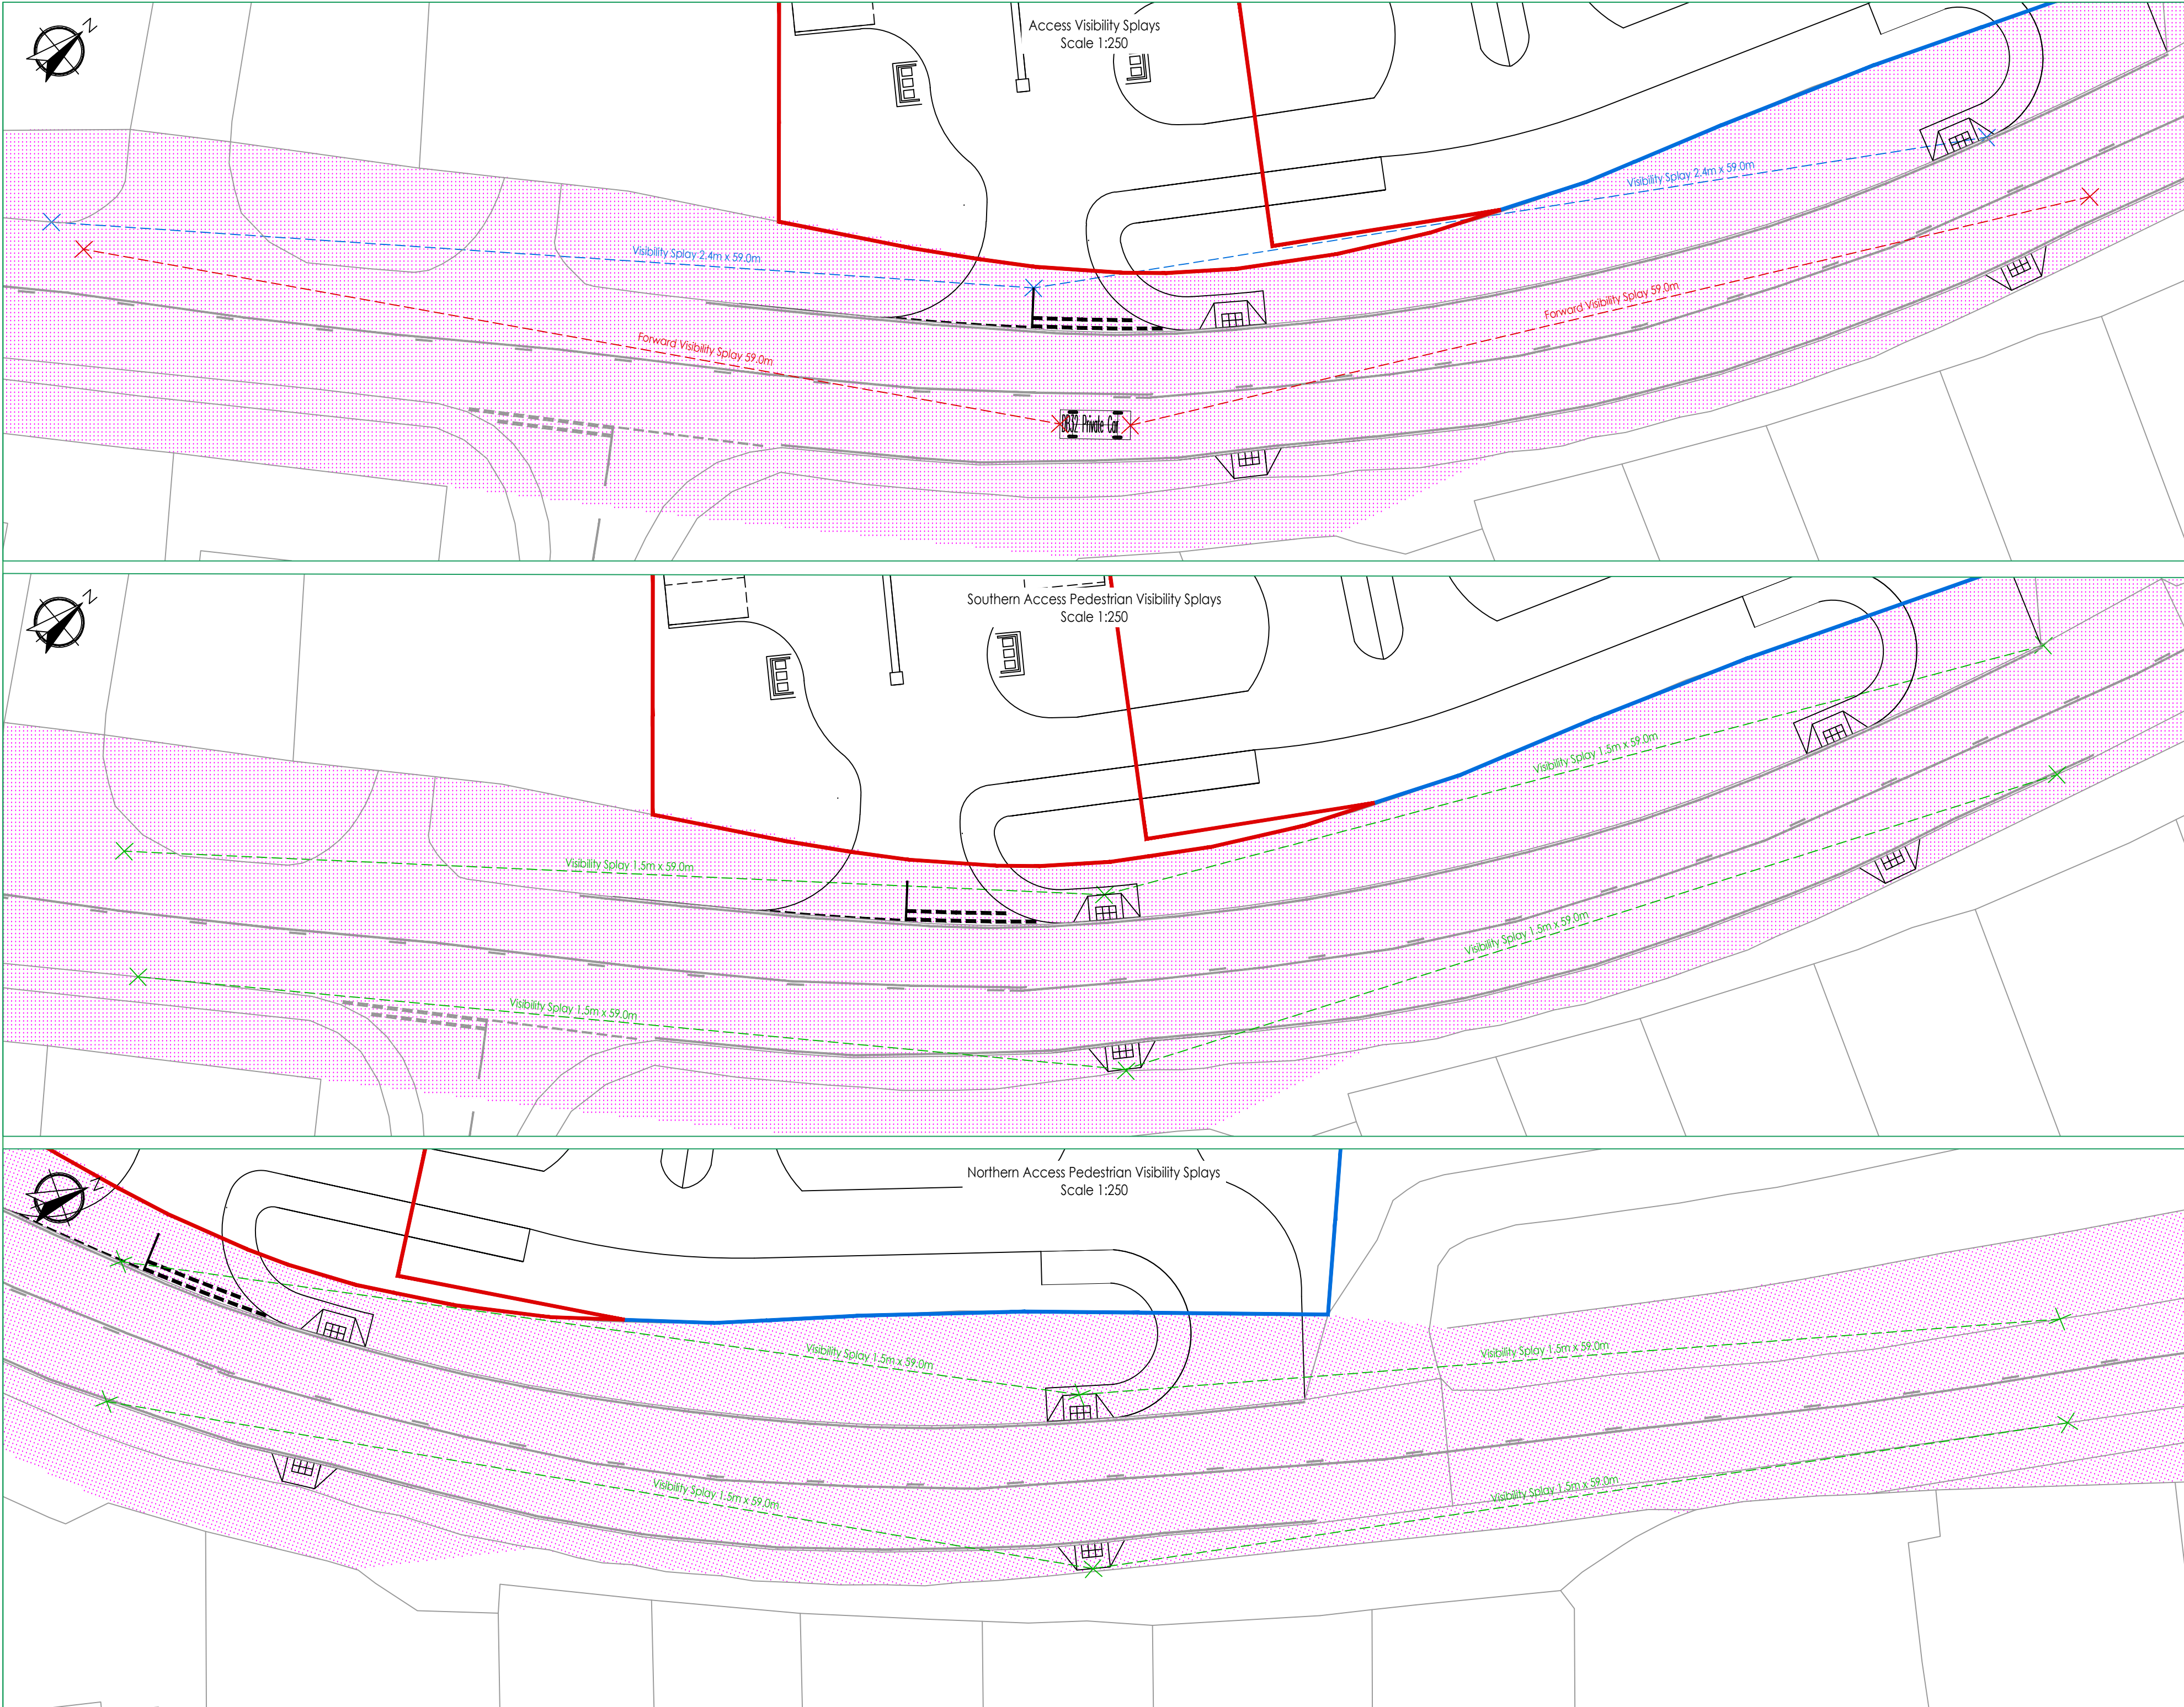

-LEGEND-

Site Boundary

Site Ownership

Highway Boundary

Existing Road Markings

Visibility Splays 2.4m x 43.0m

Pedestrian Visibility Splays 1.5m x 43.0m

Forward Visibility Splays 43.0m

4.223

0.763 2.892

DB32 Private Car

Overall Length 4.223m

Overall Width 1.715m

Overall Body Height 1.387m

Min Body Ground Clearance 0.255m

Max Track Width 1.525m

Lock to lock time 4.00s

Kerb to Kerb Turning Radius 5.780m

RESIDUAL HAZARDS

In addition to the hazards/risks normally associated with the type of work detailed on this drawing, note the following:

It is assumed that all works will be carried out by a competent contractor working, where appropriate, to an approved risk assessment and method statement

This map is based on or reproduced from Ordnance Survey material with the permission of Ordnance Survey on behalf of the controller of Her Majesty's Stationary Office (c)
Crown Copyright. Licence Number: AL10037123
This drawing is based upon Ordnance Survey mapping - RGP accept no liability for any inaccuracies with the data.

rgp

Transport Planning and Infrastructure Design Consultants

Suite 2, West Barn, Norton Lane, Westergate, Chichester, PO20 3AF
Tel: 01243 210 418 www.rgp.co.uk

Client

David Atkins

Project

Land West of Fontwell Avenue

Drawing Title

Visibility Splays

Scale

1:250

Drawn By

SMO

Checked By

ALB

Approved By

PMR

Date

July 2018

Drawing No.

2018-4370-001

Rev.

A

ARUN DISTRICT COUNCIL AL20180716