
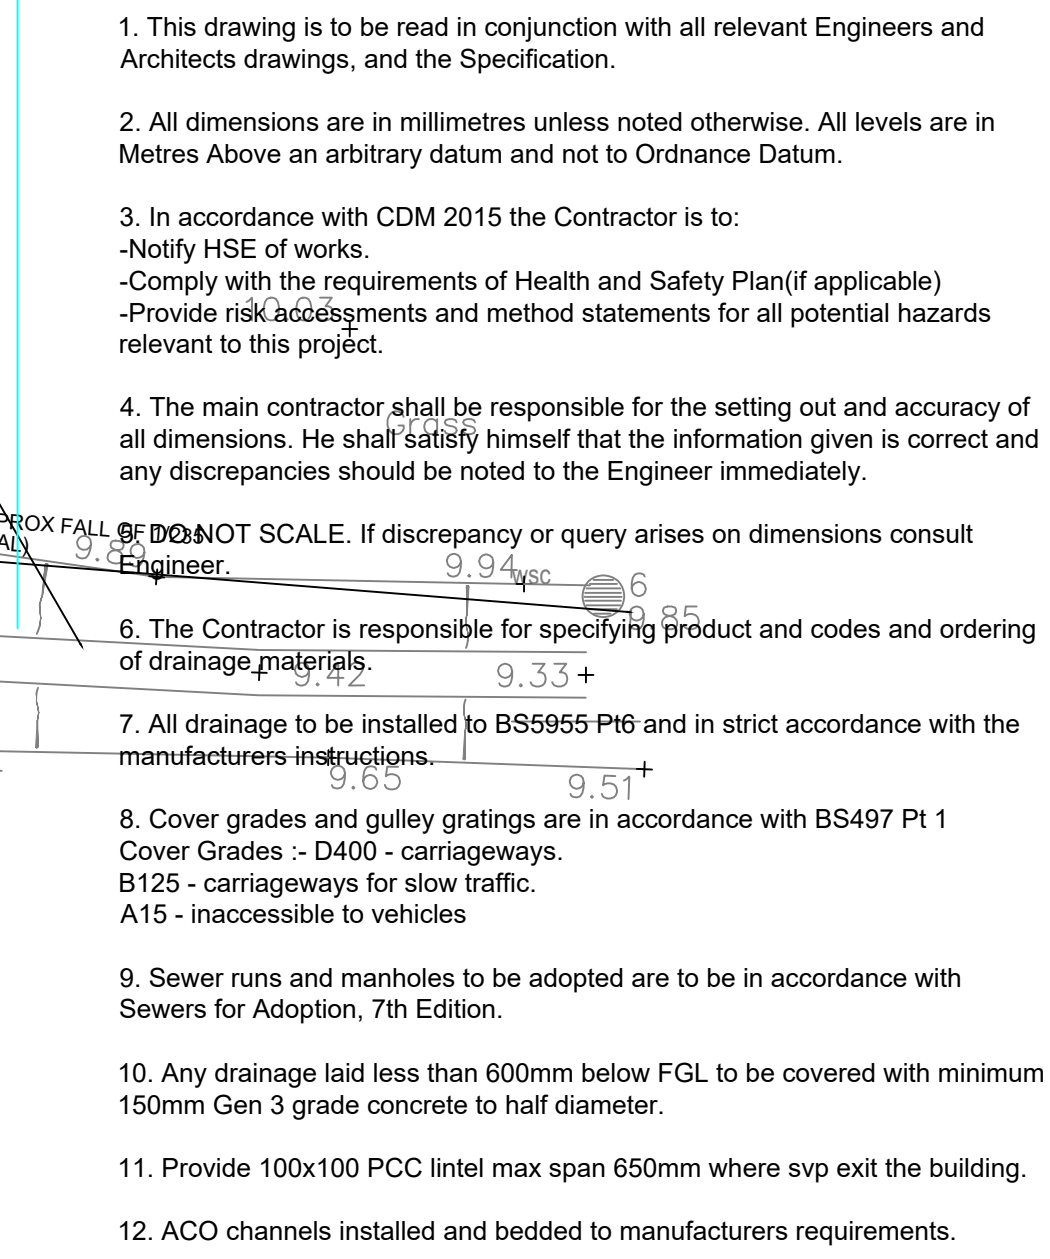
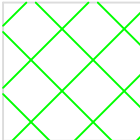
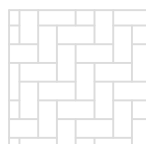
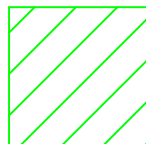


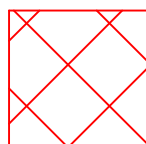

ALL WORKS WITHIN TREE ROOT PROTECTION AREAS MUST BE IN ACCORDANCE WITH THE ABORICULTURAL METHOD STATEMENT AND SUBJECT TO APPROVAL BY THE ABORACULTURALIST.

KEY

- | | |
|---|---|
|  | Permeable access road with
Permavoid sub base replacement
attenuation tanks (SEE DETAILS) |
|  | Tanked permeable driveway |
|  | Surface water drainage pipes |
|  | Surface water silt trap IC |
|  | Foul Sewer |
|  | 600mm dia foul IC |
|  | Rodding Eye |
|  | Proposed 3m easement from top
of bank of existing ditch. Plot 8
fence to terminate prior to
easement strip |
|  | Deed of easement to be included to
allow a Management Company to
have access through, in order to
carry out maintenance works to ditch |
|  | Bagged Headwall |
|  | 100mm dia perforated pipe located in
sump within tanked permeable paving |
|  | Pipe invert level into Permavoid |
|  | Cover level / (formation level) |
|  | |

OCT 2021	TB	Hydro Brake details added			5
SEP 2021	TB	Scheme amendment			4
SEP 2021	TB	Manhole SW-15 and incoming pipe position moved following arboriculturalists comments			3
AUG 2021	TB	Scheme amendment			2
JUN 2021	TB	Scheme amendment			1
Date	By	Revision	QA'D	Chk'd	Ref

 **Cowan**
CONSULTANTS
STRUCTURAL, CIVIL AND BUILDING CONSULTANTS

3 Turnberry House
4400 Parkway
Whiteley
Foreham
Hampshire
PO15 7FJ

Also at:
Landguard Manor
Landguard Manor Road
Shanklin
Isle of Wight
PO37 7JB

Tel: 01489 577488
Fax: 01489 579873
consultants@cowanconsult.co.uk
www.cowanconsult.co.uk

Client: IMPERIAL HOMES

Project SPRINGFIELDS
ALDINGBOURNE

Title DRAINAGE LAYOUT
2 OF 2

Date	MAY 2021	Scale	AS SHOWN @ A1	Drg. No. 435050-2020
Drawn	TD	Chk'd	EC QA'D	

PROPOSED SITE PLAN (1:100)

STORM DRAINAGE LAYOUT

DO NOT SCALE THIS DRAWING