

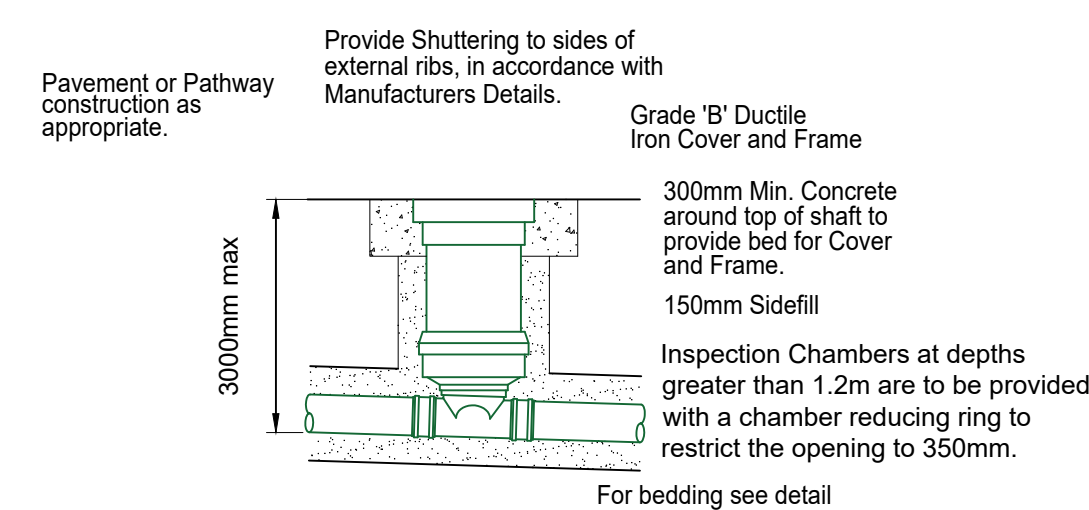
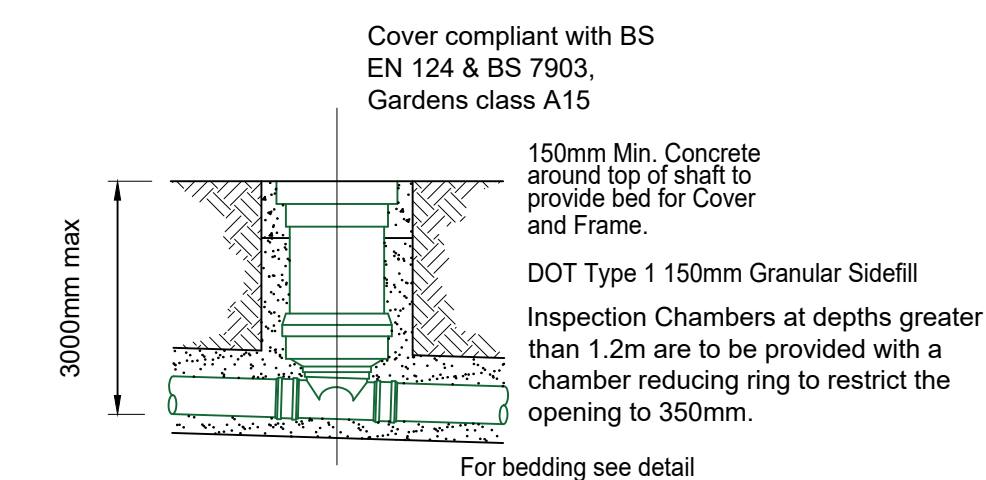
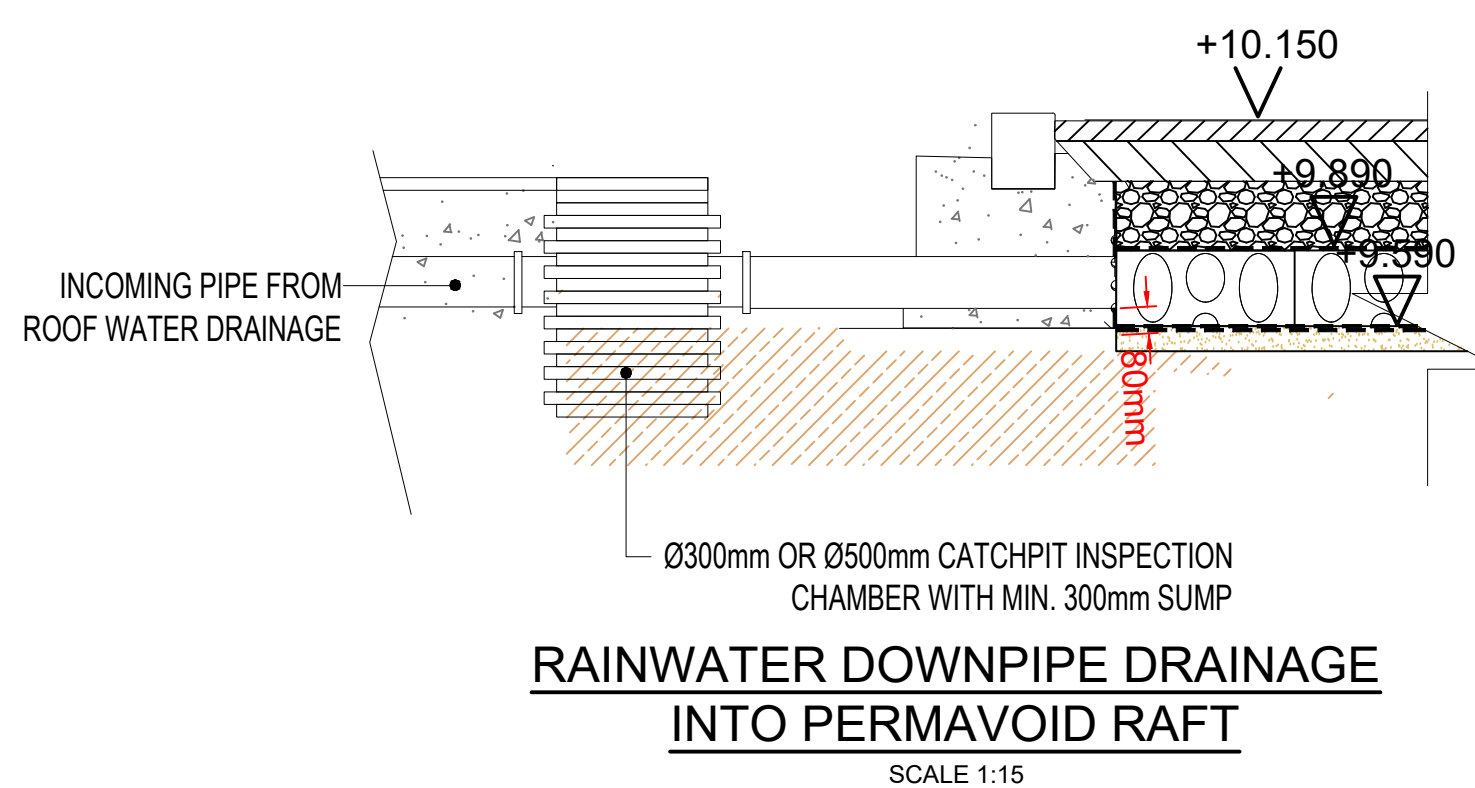
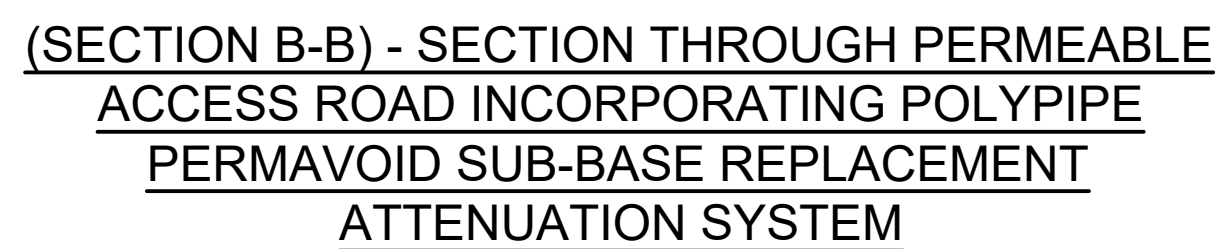


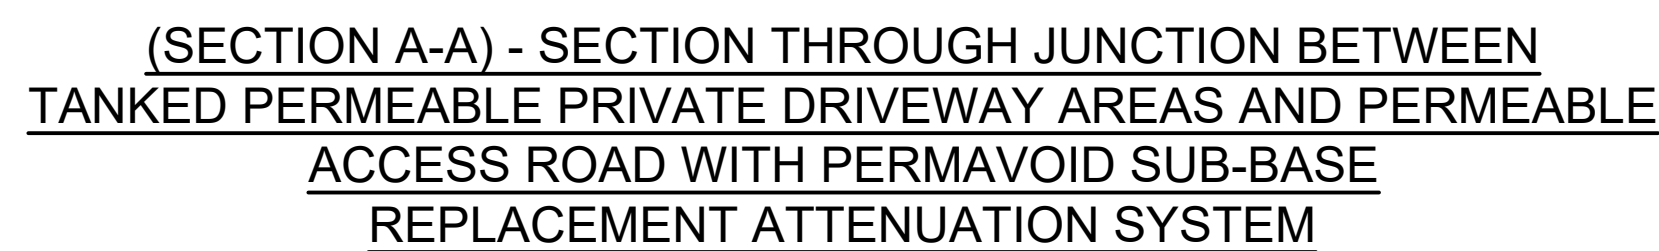

Status

CONSTRUCTION

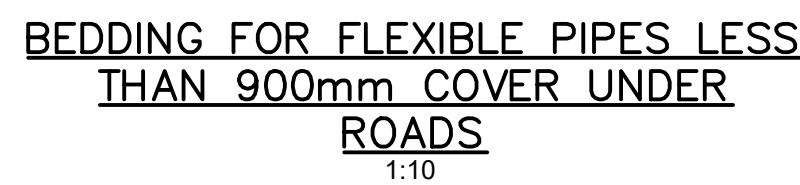

Cowan
Consultancy

STRUCTURAL, CIVIL AND BUILDING CONSULTANTS

3 Turnberry House
4400 Parkway
Whiteley
Fareham
Hampshire
PO15 7FJ

Also at:
Landguard Manor
Landguard Manor Road
Shanklin
Isle of Wight
PO37 7JB

Tel: 01489 577498
Fax: 01489 379873
consultants@cowanconsult.co.uk
www.cowanconsult.co.uk