





FRONT (NORTH) ELEVATION

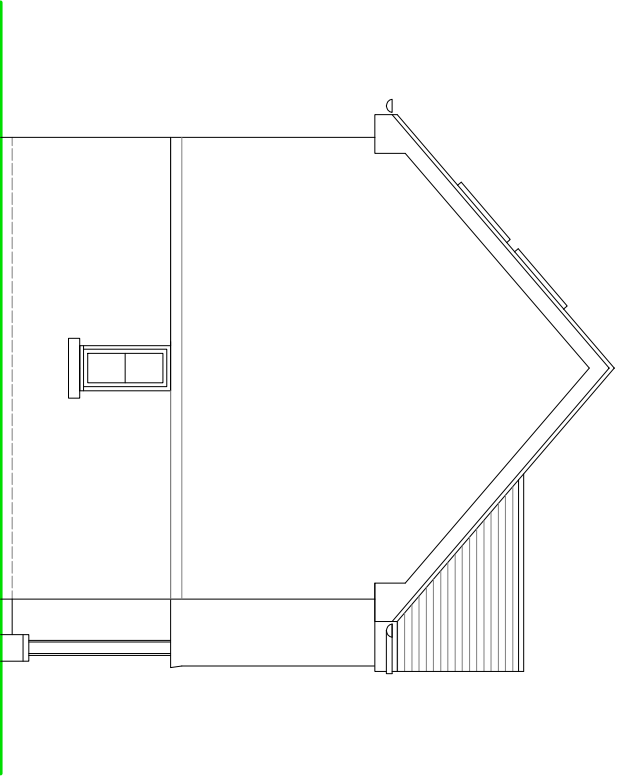


SIDE (EAST) ELEVATION

NOTES

- ROOF - Sandtoft Cassius Interlocking Clay roof tiles - antique slate.
- WALLS - Wienburger Casandra Multi Face bricks. Redland Plain Concrete tile hanging - antique red.
- WINDOWS - Anthracite PVC framed double glazed units.
- DOORS - Anthracite PVC or aluminium framed double glazed units, composite front door.

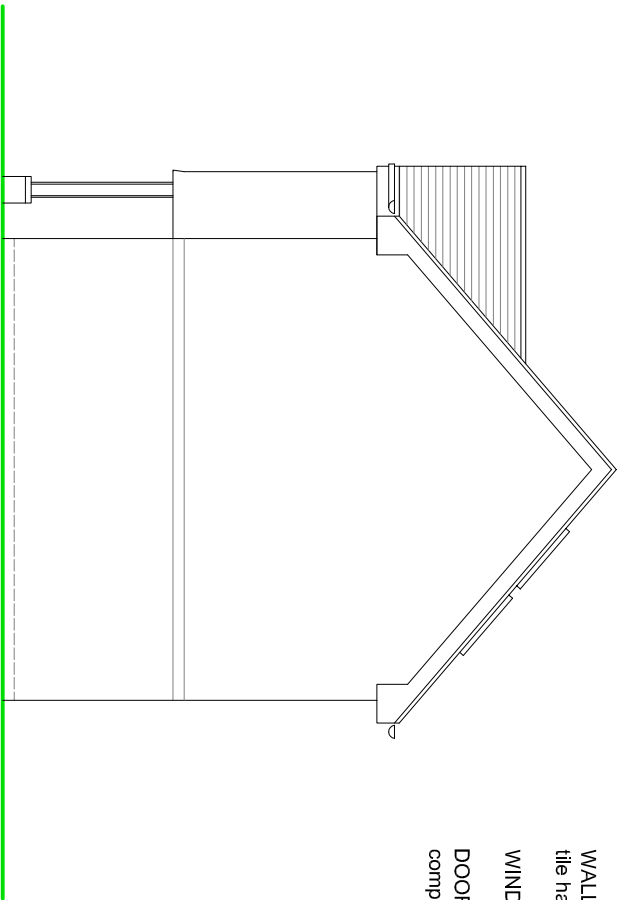


SIDE (WEST) ELEVATION

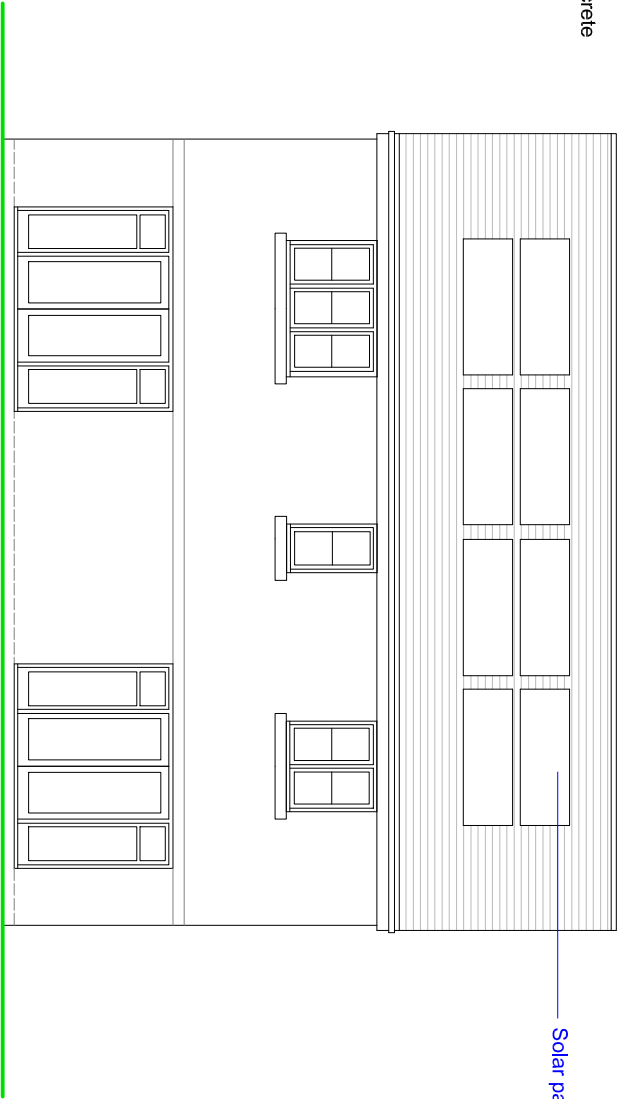

REAR (SOUTH) ELEVATION

Solar panels to give 2.7 kW of power.

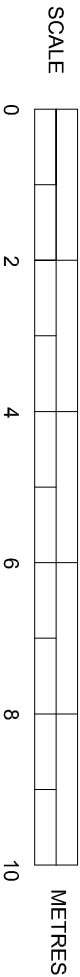

PROPOSED ELEVATIONS
(PLOT 2)

Scale 1:100 on A3
Reproduced with permission from Smith Simmons & Partners detail
Ref - 1186.

SUSSEX BUILDING CONSULTANCY LIMITED

R/O KARENZA, HOOK LANE,
ALDINGBOURNE, WEST SUSSEX.

SCALE - 1/100 REV - A DATE - 16/04/2025

LABC

Partner

3 NORTHCHOTE ROAD
BOONAR NEIGS
PO8 1 6LZ

TEL - (01243) 861779