



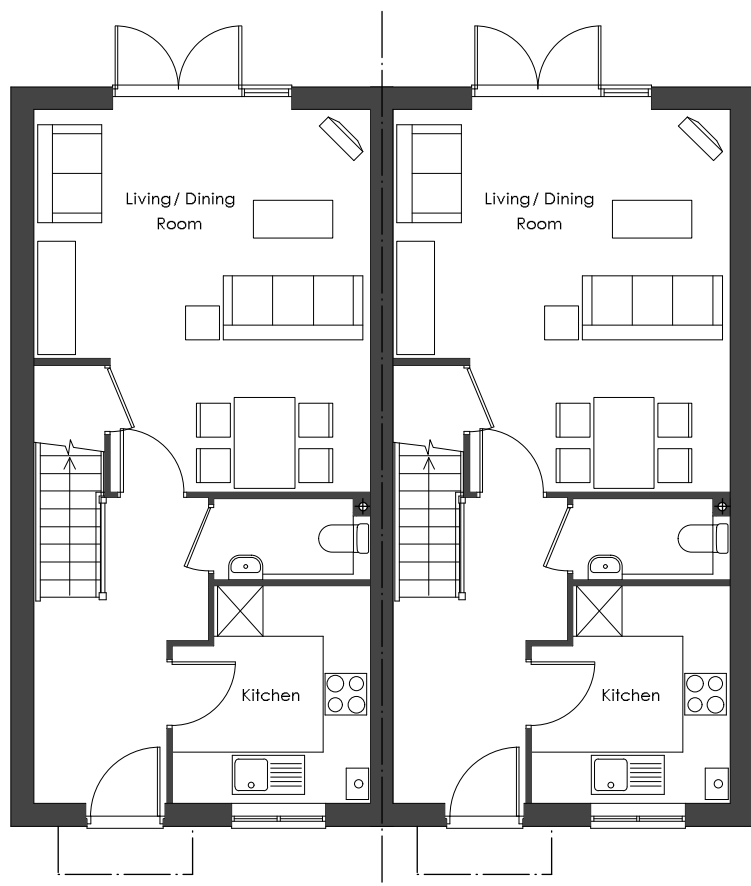

GROUND FLOOR PLAN



FIRST FLOOR PLAN

 

ROOF PLAN

C2H4 PLANS

Plots - 2, 3, 5, 6, 7, 8, 25, 26, 27, 28, 33(H), 34(H), 35(H), 36(H)

H = Handed

B Plot numbers updated.

A Plot numbers added. Roof plan added.

Amendments

LG 15/12/21

LG 14/12/21

By Date

PLANNING

Job No/Drawing No		Job Title		 MASTERPLANNING. ARCHITECTURE. URBAN DESIGN.
21452/6001.1B		Lee's Yard, Woodgate		
Scale	Date	Drawn	Drawing Title	
1:100	11/21	PK	C2H4_Plans	
@ A3				
All Dimensions to be checked on site			OS LicienceNo: -	
pad Design Ltd - The Tobacco Factory - Raleigh Road - Bristol BS3 1TF - Tel.0117 9530059 - www.pad-design.com				