



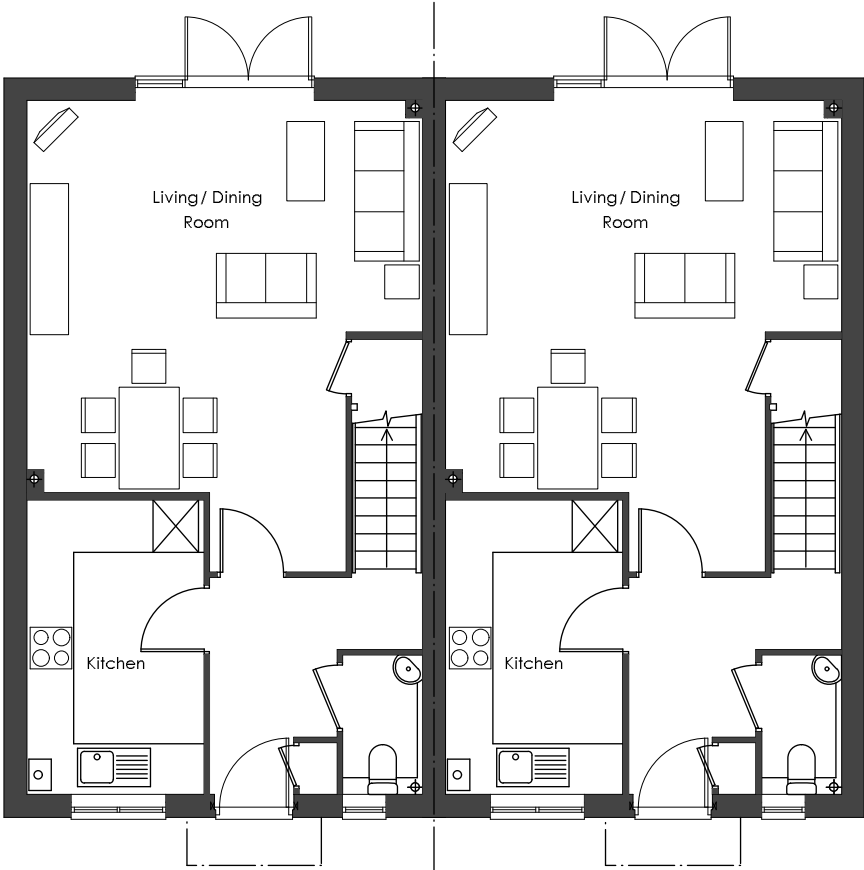

GROUND FLOOR PLAN




FIRST FLOOR PLAN

 

ROOF PLAN

C3H3-P PLANS
Plots - 12, 13
H = Handed

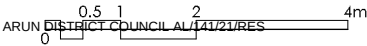

A Plot numbers added. Roof plan added. Ensuite window repositioned.
Amendments

LG 14/12/21
By Date

PLANNING

Job No/Drawing No			Job Title
21452/6003.1A			Lee's Yard, Woodgate
Scale	Date	Drawn	Drawing Title
1:100	11/21	PK	C3H3-P_Plans
@ A3			

