




FRONT ELEVATION



SIDE ELEVATION



SIDE ELEVATION

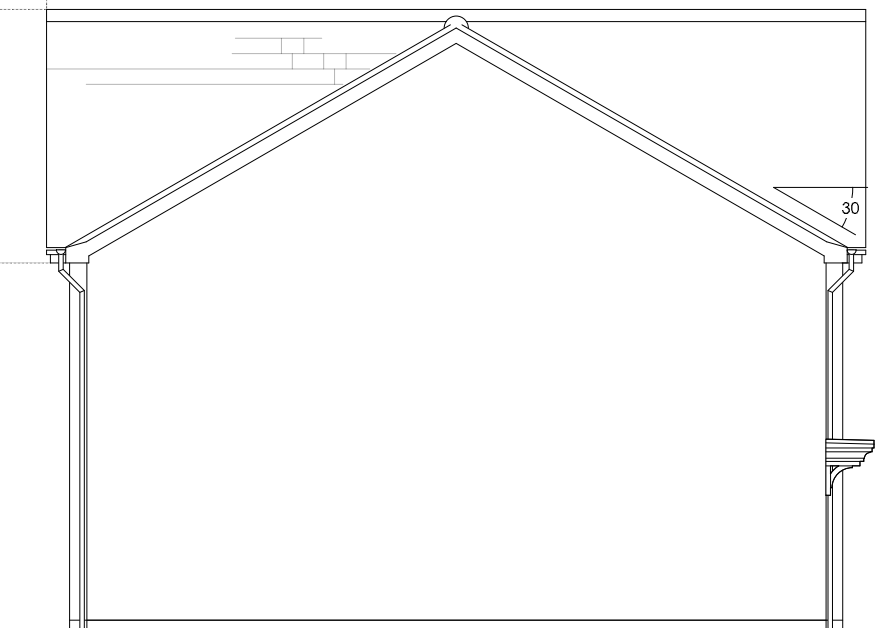

REAR ELEVATION

C2H4 & C3H5 ELEVATIONS - FLINT

Plots - 14(H), 15(H)

H = Handed

NOTE: To be read in conjunction with materials strategy drawing for plot specific materials

C	Side elevation brick quoins and heads updated.	LG	16/12/21
B	C2H4 HT shown. Plot numbers updated. Canopy posts omitted for gallows brackets.	LG	15/12/21
A	Plot numbers added.	LG	14/12/21
Amendments		By	Date

PLANNING

Job No/Drawing No		Job Title		 MASTERPLANNING. ARCHITECTURE. URBAN DESIGN.
21452/6005.2C		Lee's Yard, Woodgate		
Scale	Date	Drawn	Drawing Title	
1:100	11/21	PK	C2H4 & C3H5_Elevations	
@ A3				
All Dimensions to be checked on site			OS Licence No: -	
pad Design Ltd - The Tobacco Factory - Raleigh Road - Bristol BS3 1TF - Tel. 0117 9530059 - www.pad-design.com				