
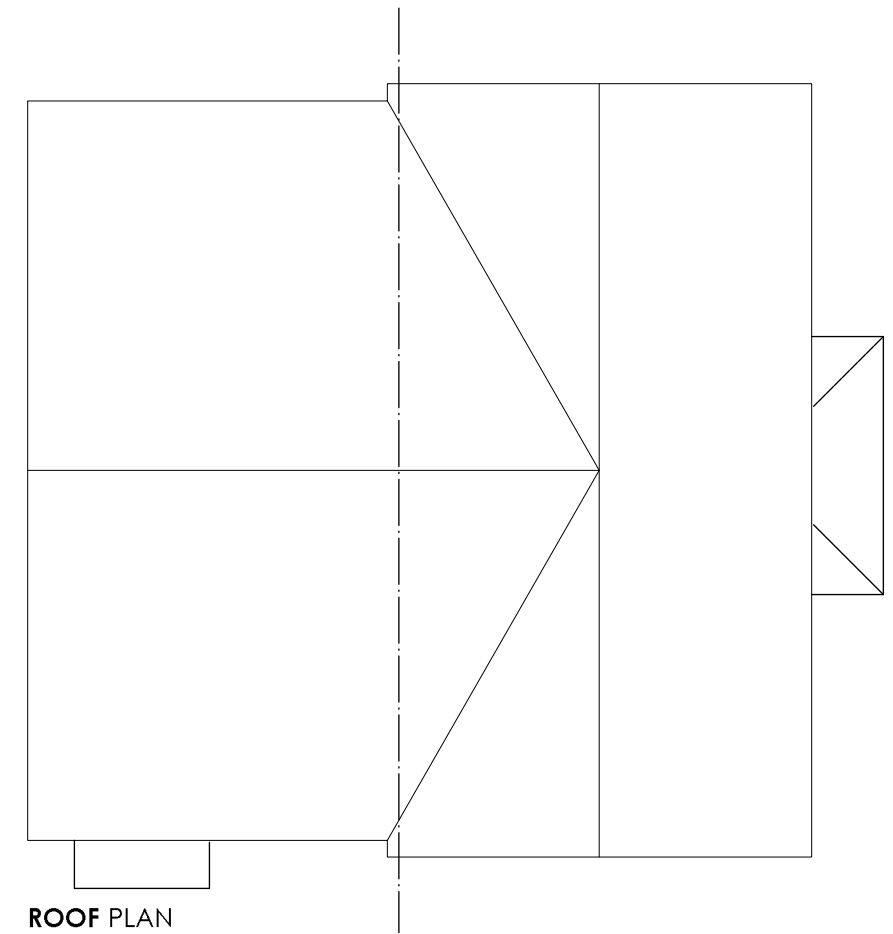


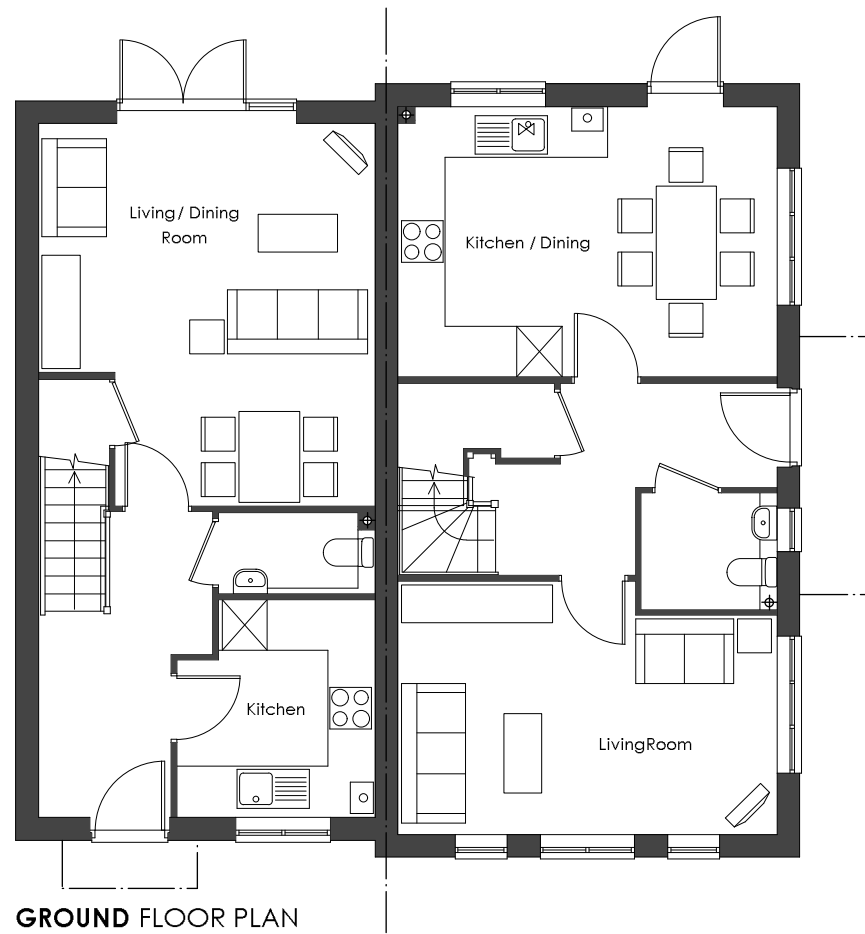

C2H4 & C3H5 PLANS

Plots - 14(H), 15(H), 17, 18, 21, 22, 37(H), 38(H)

H = Handed

B C2H4 HT shown. Plot numbers updated. Canopy posts omitted.

LG 15/12/21

A Plot numbers added. Roof plan added.

LG 14/12/21

Amendments

By Date

PLANNING

Job No/Drawing No		Job Title		 MASTERPLANNING. ARCHITECTURE. URBAN DESIGN.
21452/6005.1B		Lee's Yard, Woodgate		
Scale	Date	Drawn	Drawing Title	
1:100	11/21	PK	C2H4 & C3H5_Plans	
@ A3				
All Dimensions to be checked on site			OS Licience No: -	
pad Design Ltd - The Tobacco Factory - Raleigh Road - Bristol BS3 1TF - Tel. 0117 9530059 - www.pad-design.com				