

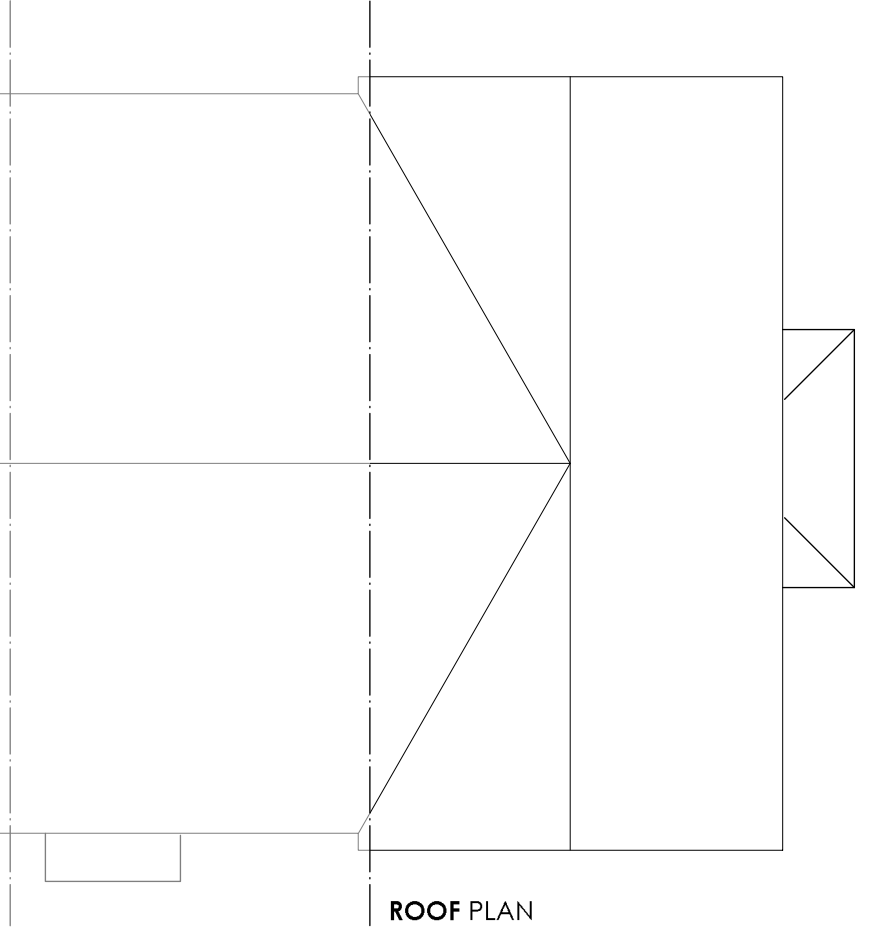
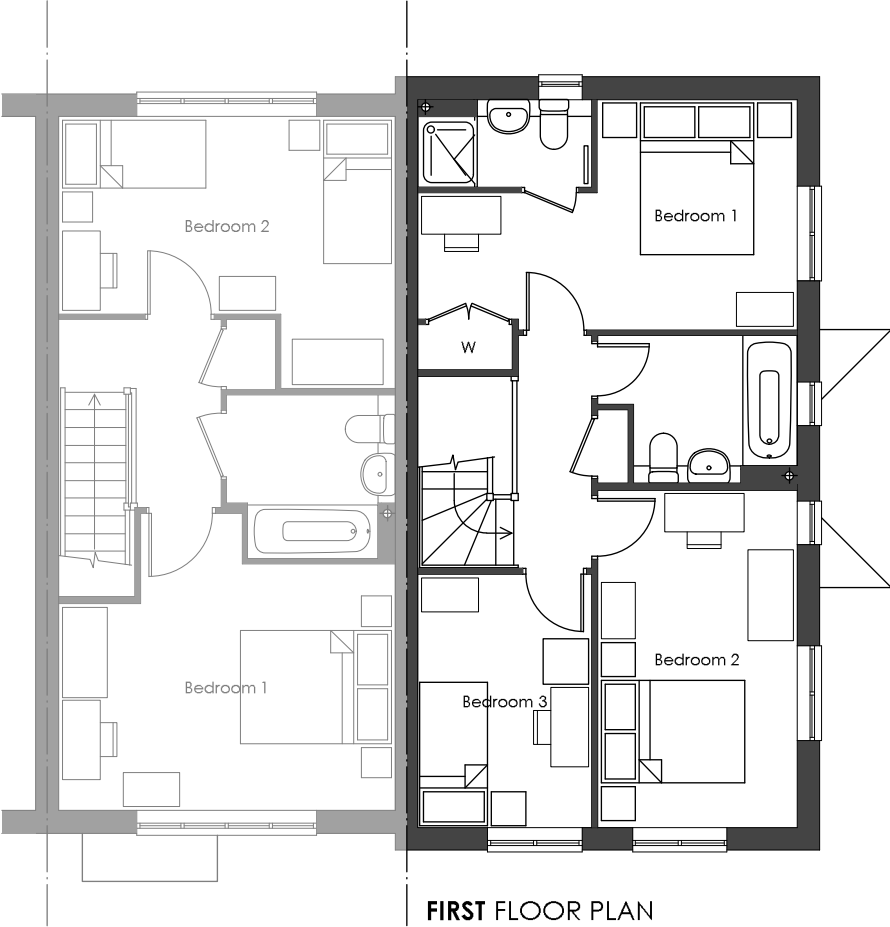


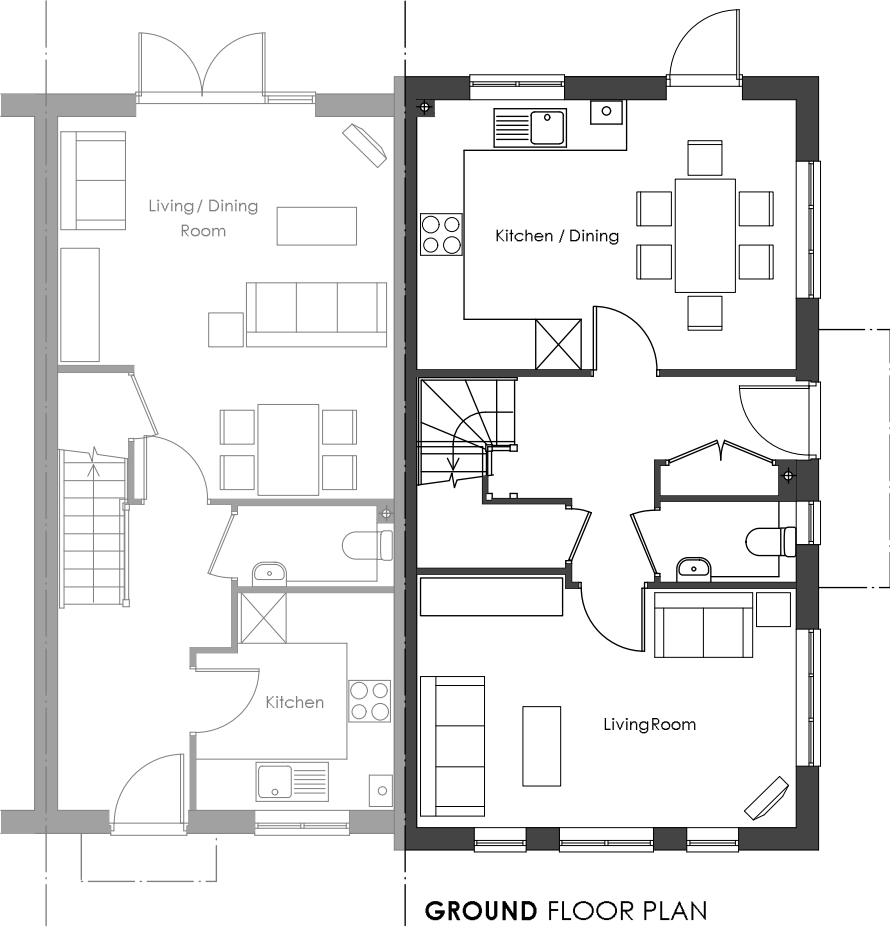

C3H5-P PLANS

Plots - 4

H = Handed

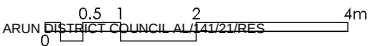

B	Canopy posts omitted.	LG	15/12/21
A	Plot numbers added. Roof plan added. Ensuite window repositioned.	LG	14/12/21
Amendments		By	Date

PLANNING

Job No/Drawing No		Job Title		 MASTERPLANNING · ARCHITECTURE · URBAN DESIGN.
21452/6006.1B		Lee's Yard, Woodgate		
Scale	Date	Drawn	Drawing Title	
1:100	11/21	PK	C3H5-P_Plans	
@ A3				
All Dimensionsto be checked on site		OS LicienceNo: -		
pad Design Ltd - The Tobacco Factory - Raleigh Road - Bristol BS3 1TF - Tel. 0117 9530059 - www.pad-design.com				