




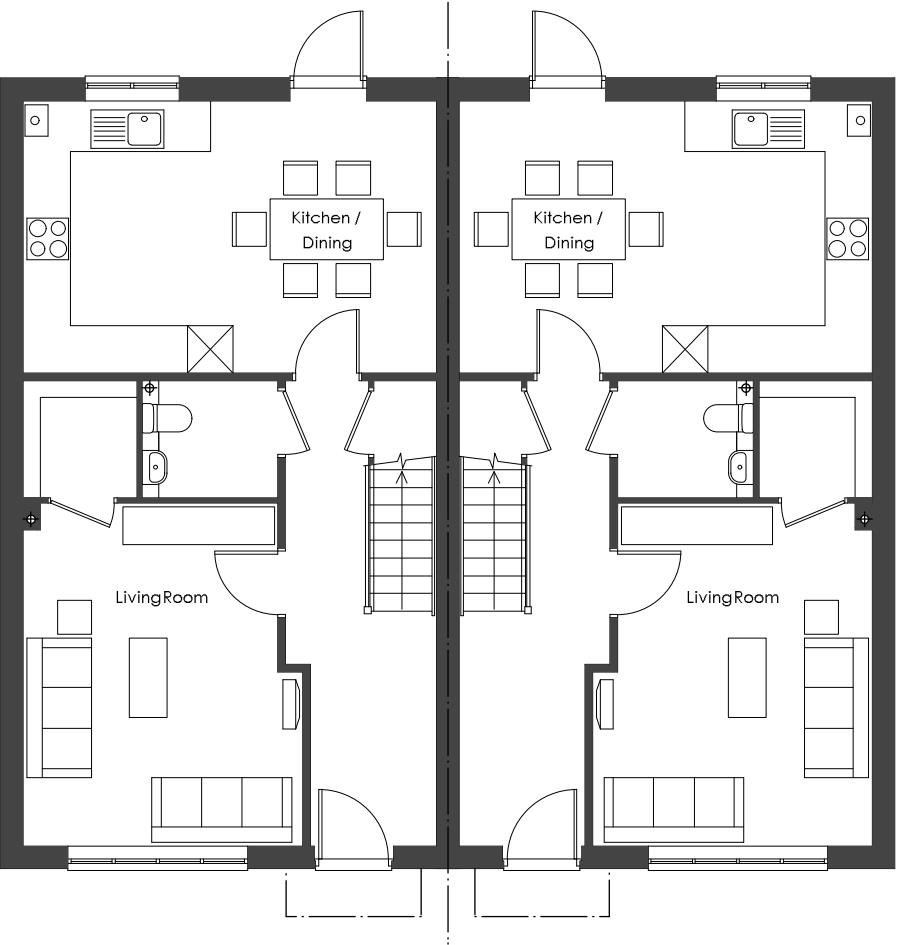

GROUND FLOOR PLAN

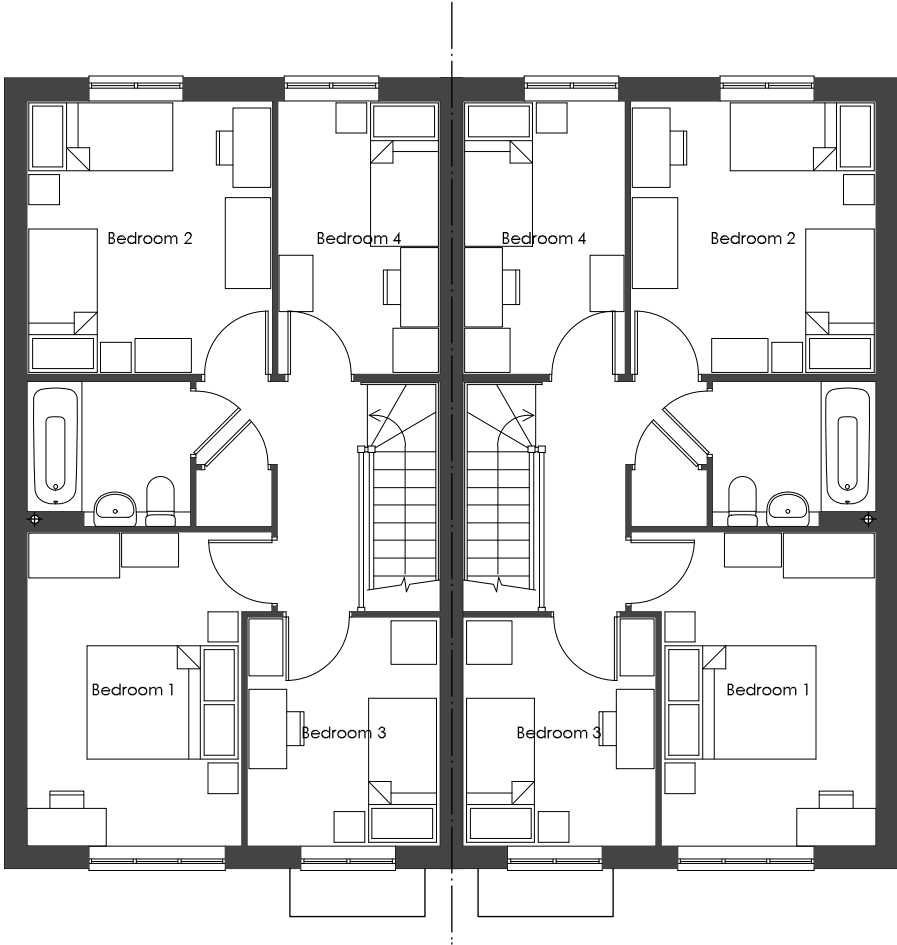


FIRST FLOOR PLAN

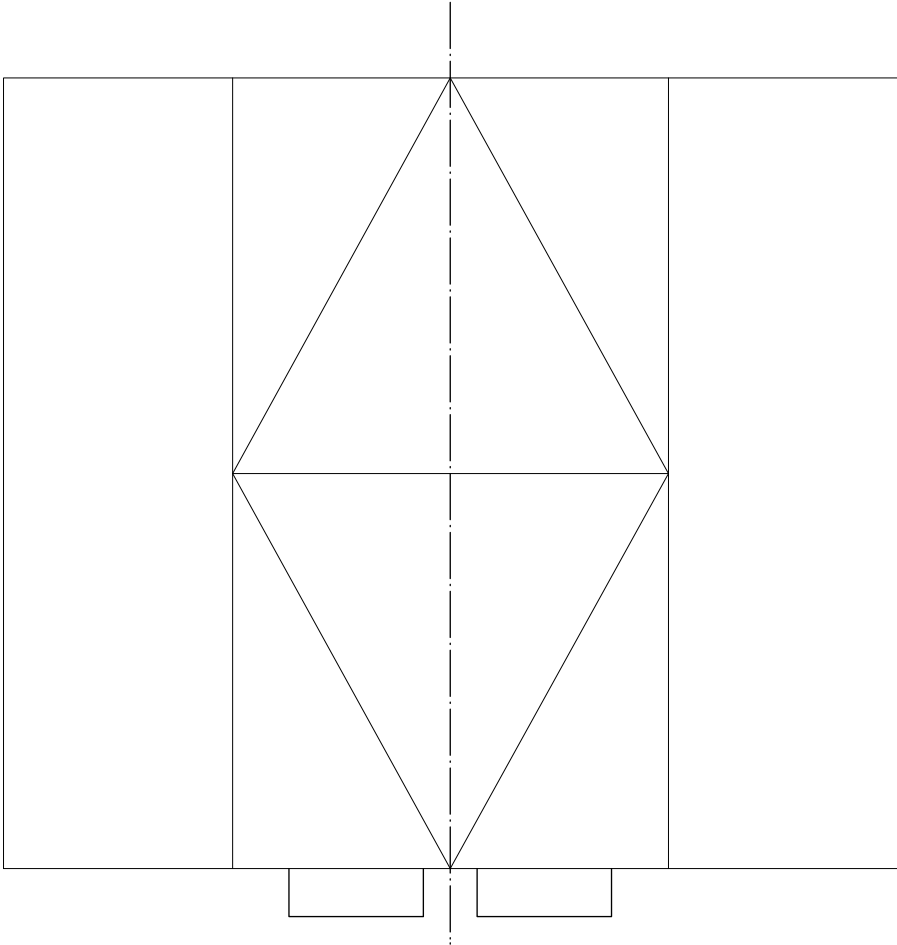

ROOF PLAN

C4H2 PLANS
Plots - 30, 31
H = Handed

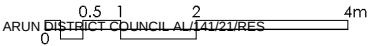

B Handing reference omitted.
A Plot numbers added. Roof plan added.
Amendments

LG 15/12/21
LG 14/12/21
By Date

PLANNING

Job No/Drawing No			Job Title
21452/6007.3B			Lee's Yard, Woodgate
Scale	Date	Drawn	Drawing Title
1:100	11/21	PK	C4H2_Plans
@ A3			

