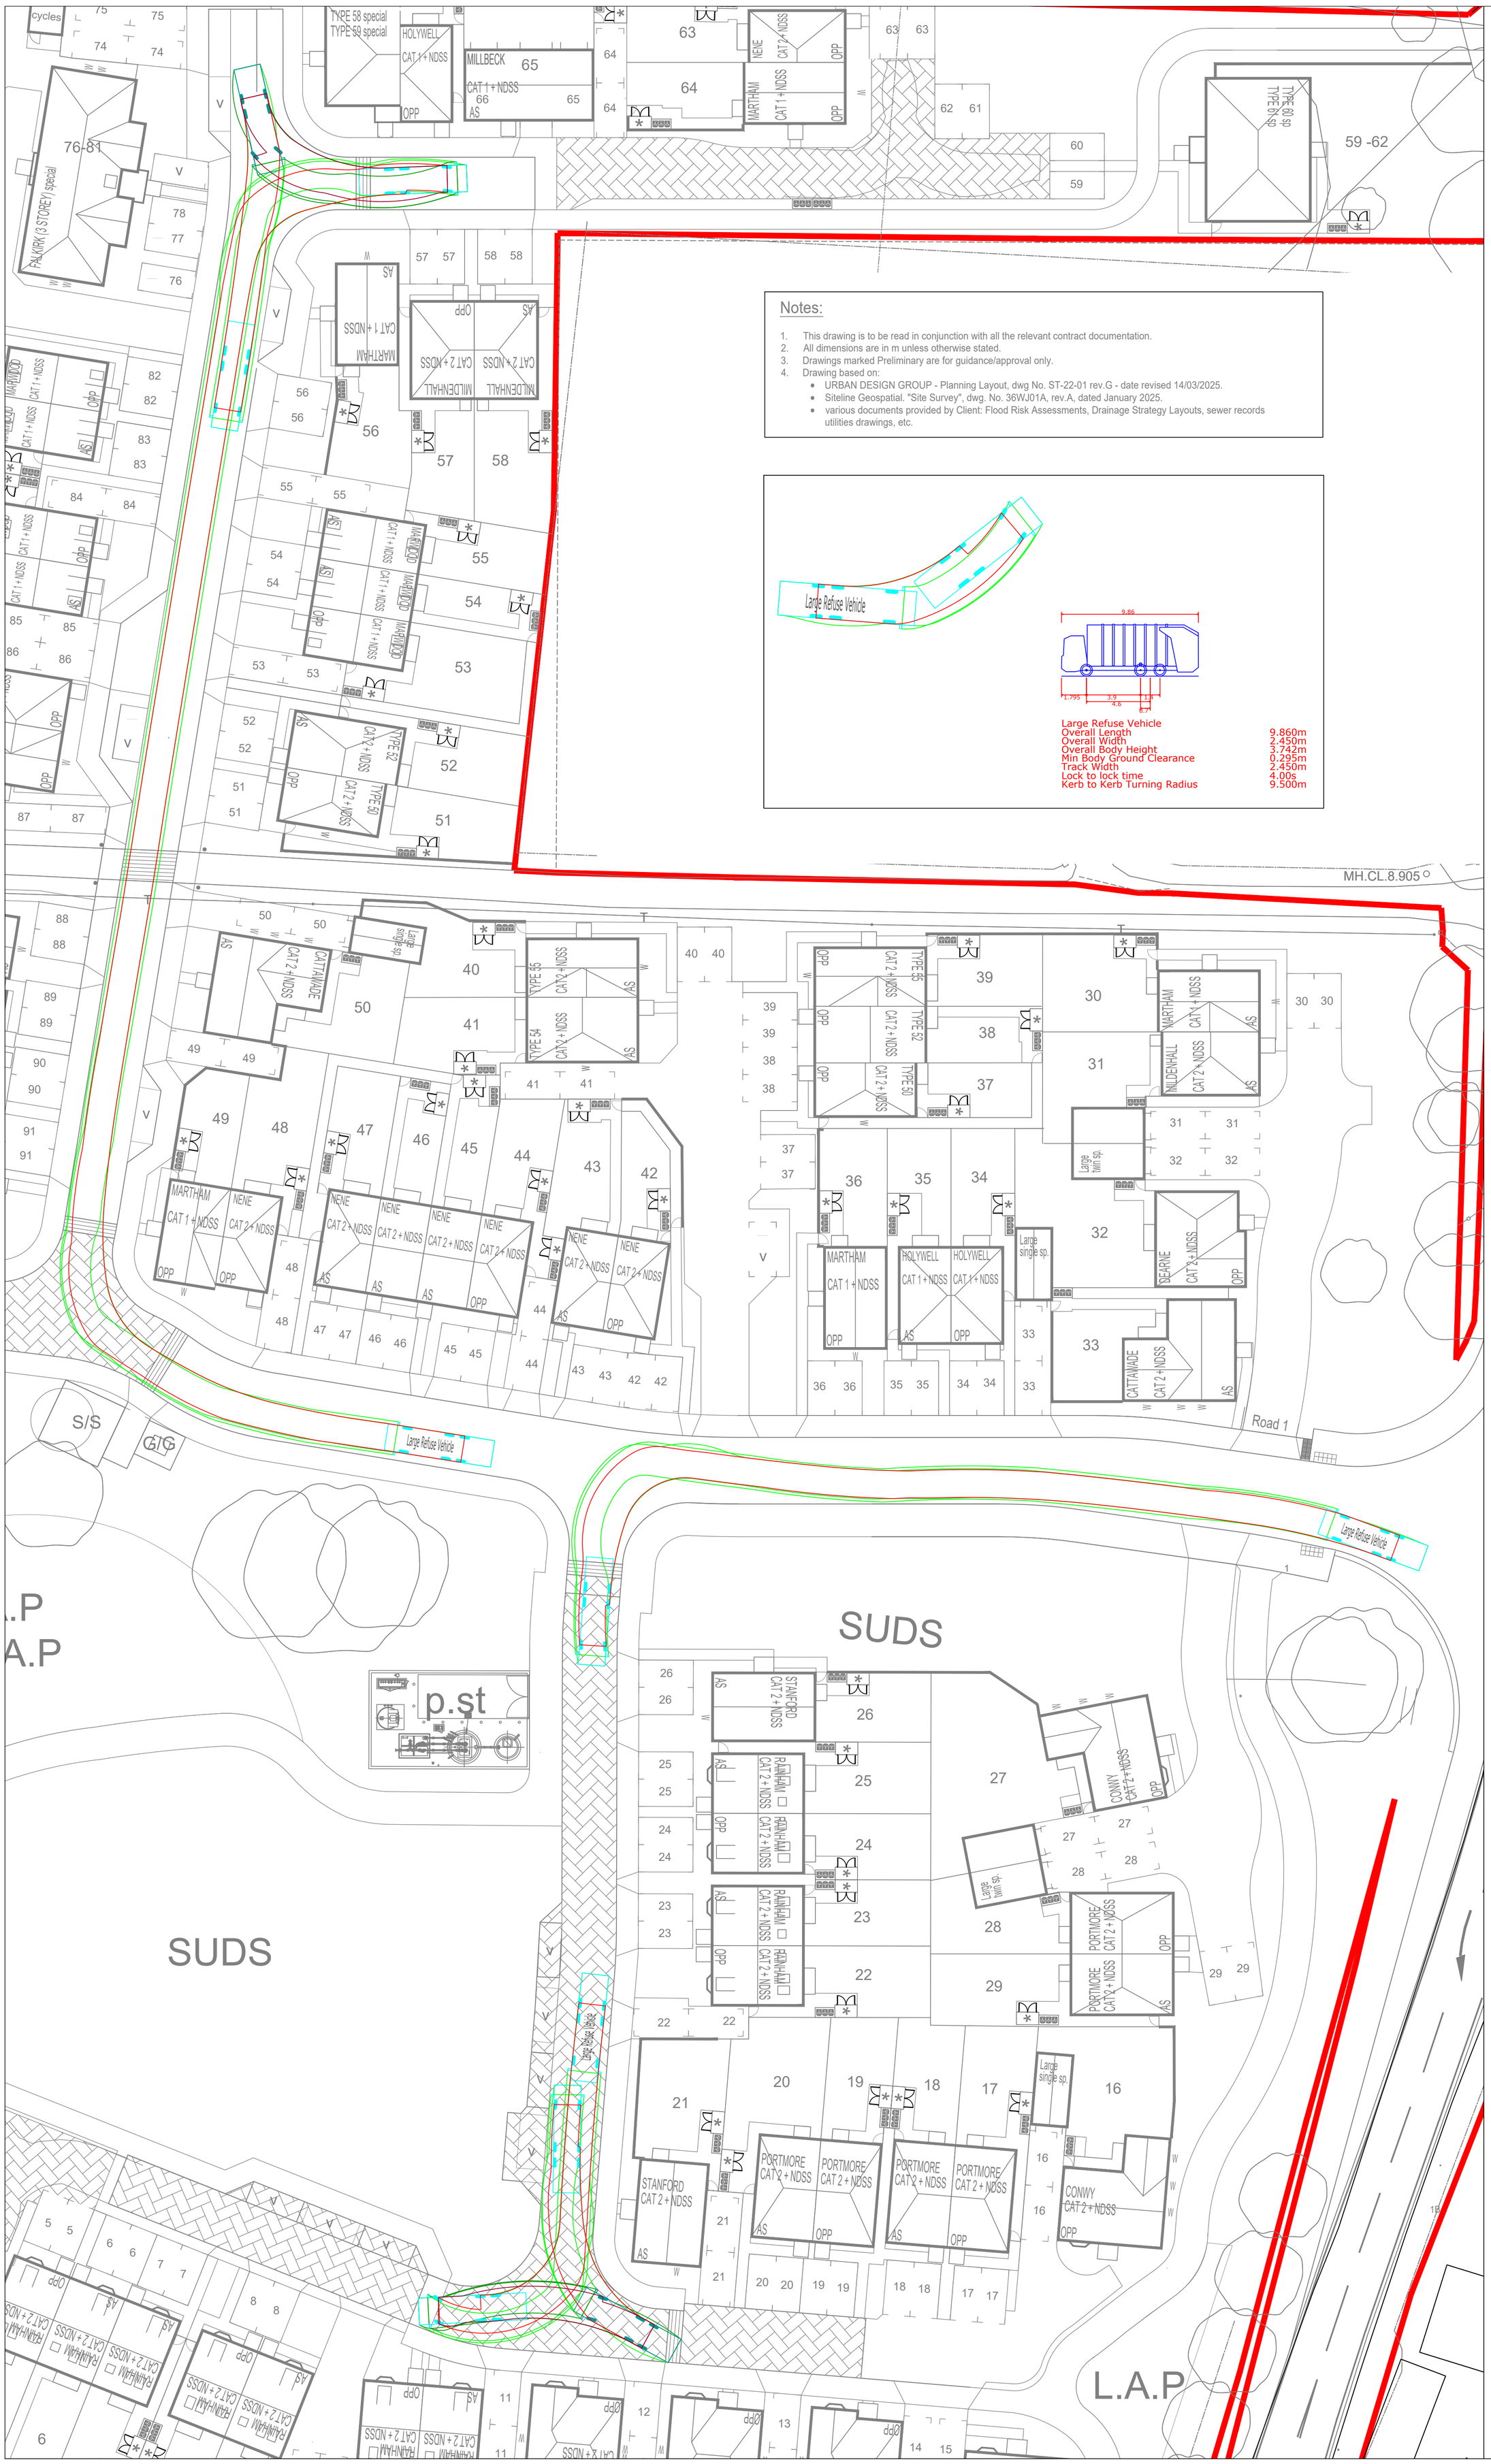

Notes:

1. This drawing is to be read in conjunction with all the relevant contract documentation.
2. All dimensions are in m unless otherwise stated.
3. Drawings marked Preliminary are for guidance/approval only.
4. Drawing based on:
   - URBAN DESIGN GROUP - Planning Layout, dwg No. ST-22-01 rev.G - date revised 14/03/2025.
   - Siteline Geospatial. "Site Survey", dwg. No. 36WJ01A, rev.A, dated January 2025.
   - various documents provided by Client: Flood Risk Assessments, Drainage Strategy Layouts, sewer records utilities drawings, etc.

Large Refuse Vehicle

Large Refuse Vehicle	
Overall Length	9.860m
Overall Width	2.450m
Overall Body Height	3.742m
Min Body Ground Clearance	0.295m
Track Width	2.450m
Lock to lock time	4.00s
Kerb to Kerb Turning Radius	9.500m

BARRATT HOMES

Rev.	Date	Description of issue	Rev/Chkd
D	14.03.2025	Drawing amended to latest site layout.	PDB/AJM
C	17.12.2024	Drawing amended to latest site layout.	PDB/AJM
B	31.10.2024	Drawing amended to latest site layout.	PDB/AJM
A	15.10.2024	Drawing amended to latest site layout.	PDB/AJM
/	06.09.2024	-	PDB/AJM

Revisions:

Issue Purpose:
PRELIMINARY

Project
Barratt Homes
Land West of Lidsey Road
Woodgate, West Sussex

Drawing Title:
Phase 1
Vehicle Tracking Movement.
Refuse Vehicle

Designer's Risk Assessment Reference:
DS_0707_15/DRA/Civils

Specification Reference:

Drawn By: PDB
Checked By: AJM
Scale: 1:500@A1
Date: September 2024

Drawing No. DS_0707_15/INF/181
Rev. D

Harborough Innovation Centre,
Airfield Business Park, Leicester Road
Market Harborough,
Leicestershire,
LE16 7WB
info@wilsondee.co.uk

WD WILSONDEE Civil Designers

Copyright © WilsonDee Ltd. This drawing shall remain the copyright of WilsonDee Ltd.
Any dimensions derived by scaling are done so at your own risk. If there should be any doubt or query regarding the interpretation of the information given on this drawing, please enquire directly to WilsonDee Ltd. before executing such part of the works.

For guidance only. Do not scale off this drawing
Scale 1:1 10mm 20mm 30mm 40mm 50mm
Scale 1:500 5m 10m 15m 20m 25m

ARUN DISTRICT COUNCIL AL/143/24/RES