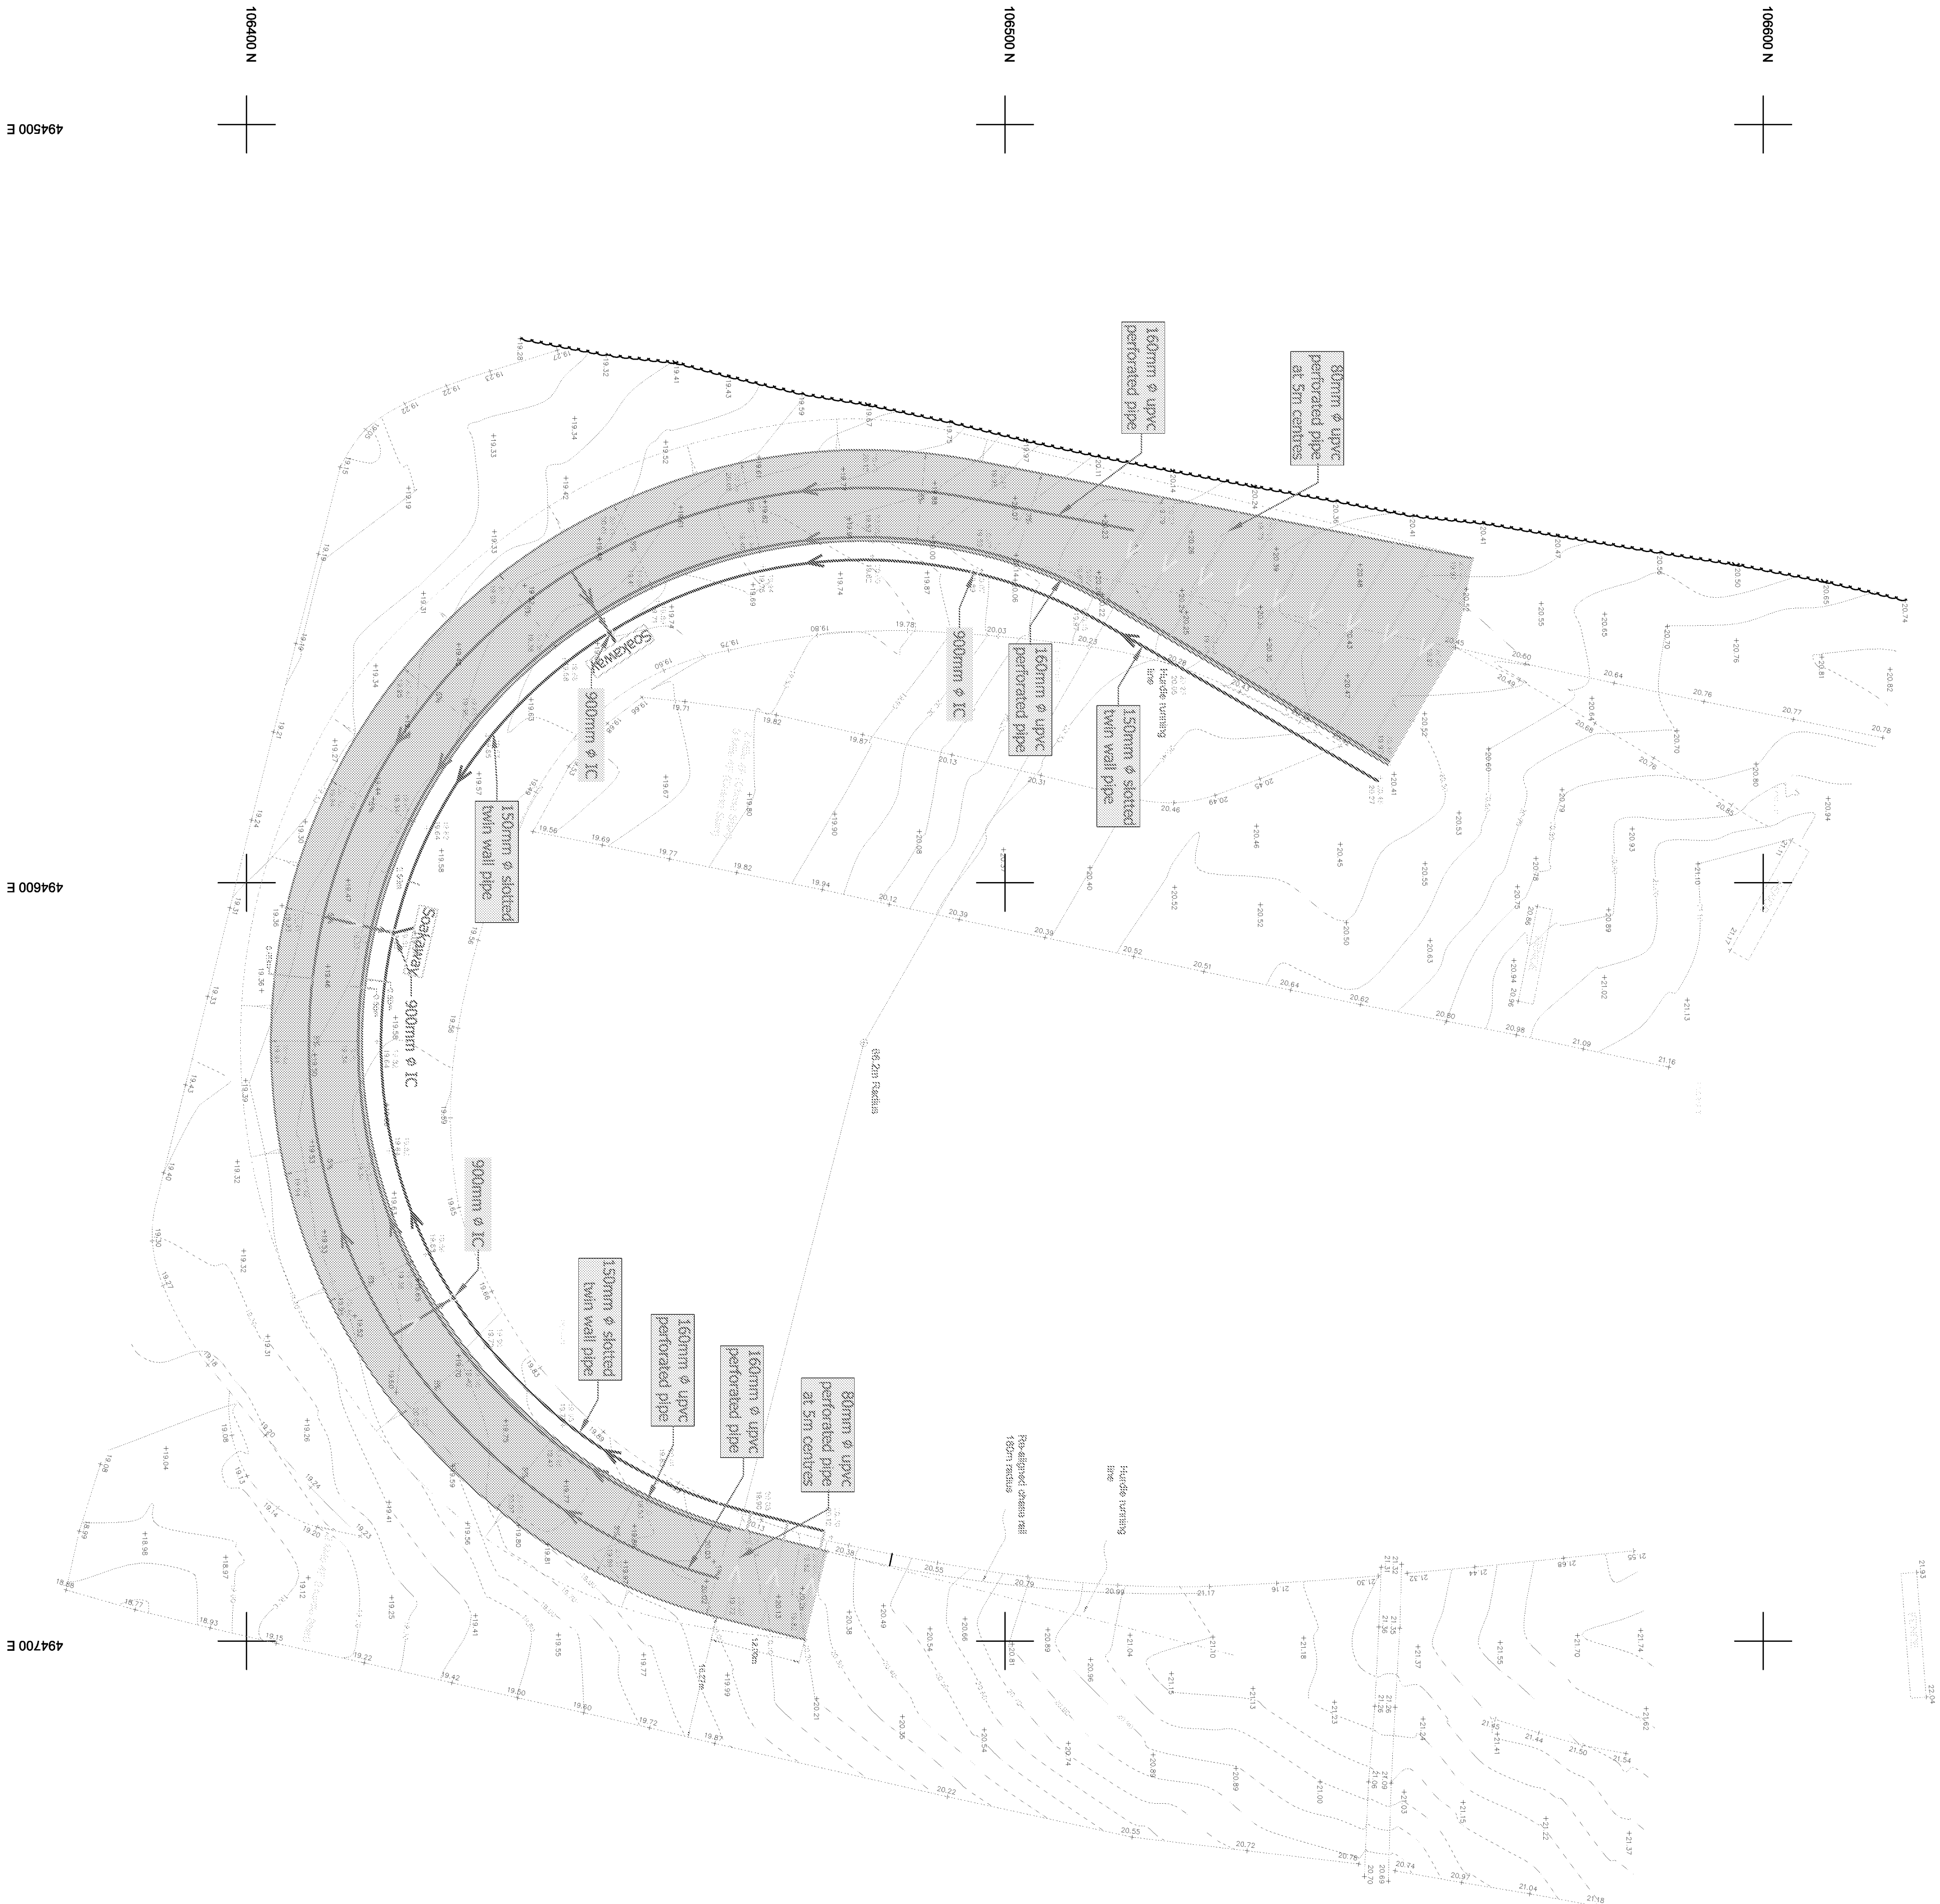


Notes:

1. Refer to written specification and drawings listed therein.
2. Do not scale from this drawing. All dimensions to be checked on site. Do not make assumptions.

[illegible]