




AL/14/12.

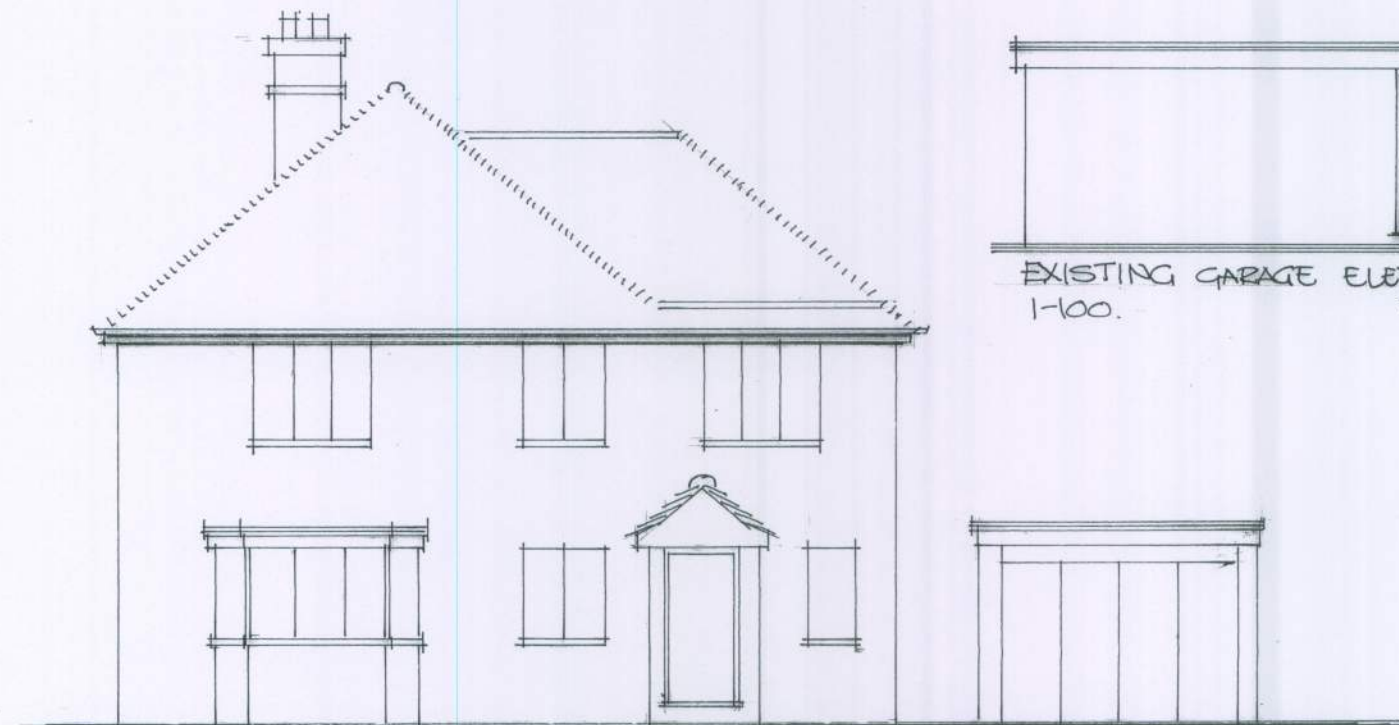

EXISTING EAST ELEVATION 1-100

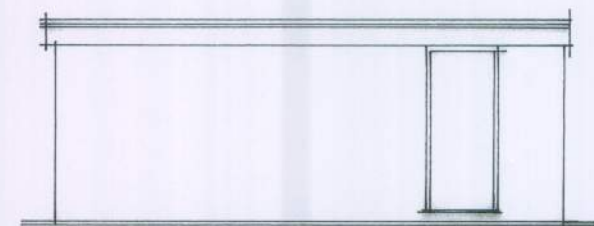

EXISTING GARAGE ELEVATION SOUTH 1-100

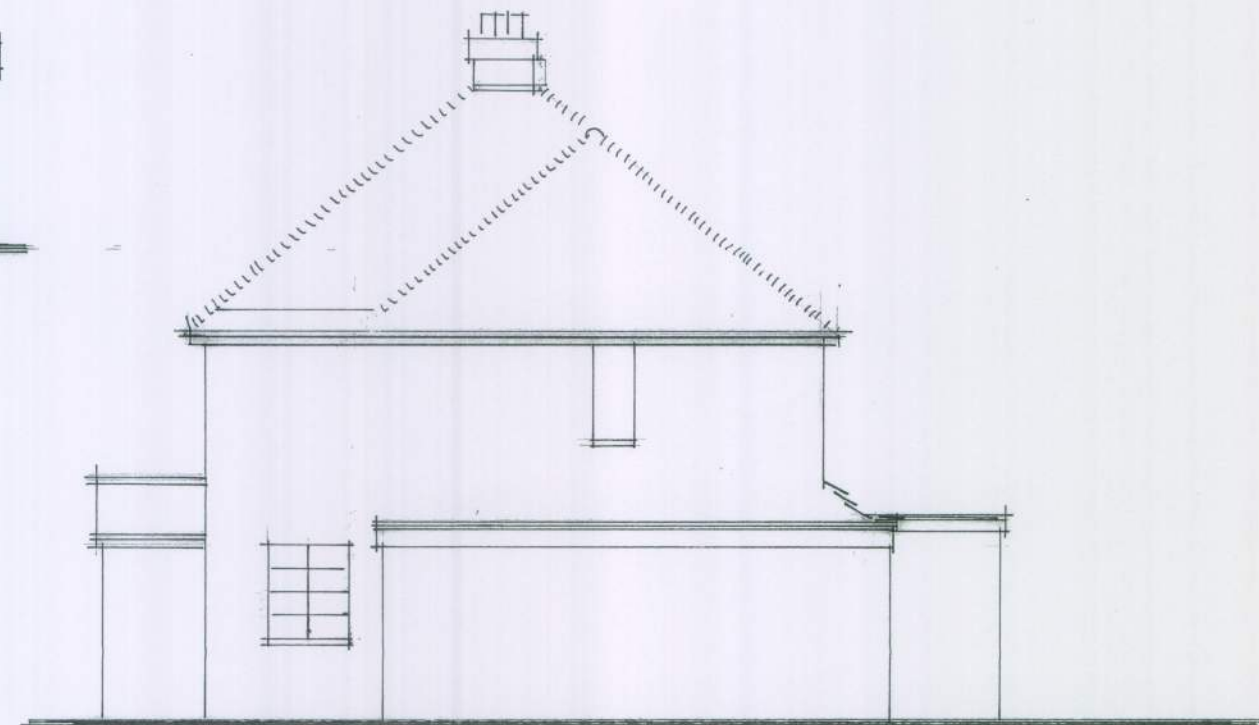

EXISTING NORTH ELEVATION 1-100



EXISTING WEST ELEVATION 1-100



EXISTING SOUTH ELEVATION 1-100
EXISTING ELEVATIONS

DOWNFIELDS
LEVEL MADE LARGE
EASTERGATE.

GARAGE SOUTH ELEVATION ADDED 20.2.12. A.

FEB 12
DRA 3A