

WALL LEGEND


EXISTING WALL HATCH

PROPOSED EXTERNAL WALL HATCH


PROPOSED INTERNAL STUDWALL HATCH




NOTE
THIS DRAWING MAY BE SCALED FOR PLANNING PURPOSES ONLY.
ALL DIMENSIONS RELATING TO SUB-CONTRACTORS OR
SUPPLIERS WORK MUST BE CHECKED AND AGREED BETWEEN THE
GENERAL CONTRACTOR AND THE SUB-CONTRACTORS AND
SUPPLIERS. ALL DIMENSIONS ARE IN MILLIMETRES. IF IN DOUBT
ASK. ALL WORKS OR MATERIALS INDICATED ON THE DRAWING
ARE TO BE TO THE LATEST BRITISH STANDARDS AND ARE TO BE
CARRIED OUT IN ACCORDANCE WITH THE RELEVANT CODES OF
PRACTICE OR RECOGNISED TRADE ASSOCIATION
RECOMMENDATIONS AND PUBLICATIONS.
© THIS DRAWING IS THE COPYRIGHT OF TECSPEC.

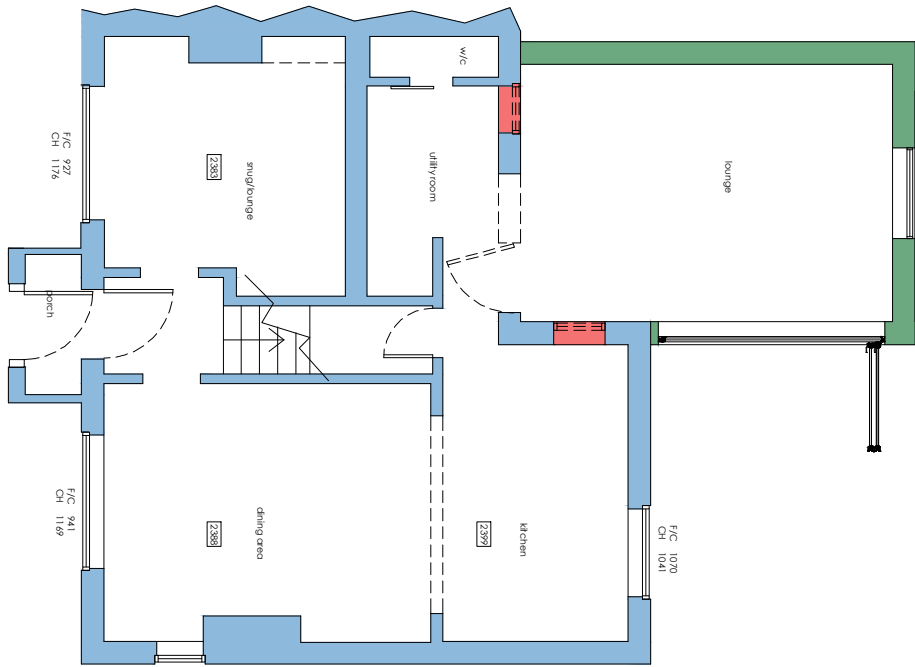

Proposed Ground Floor

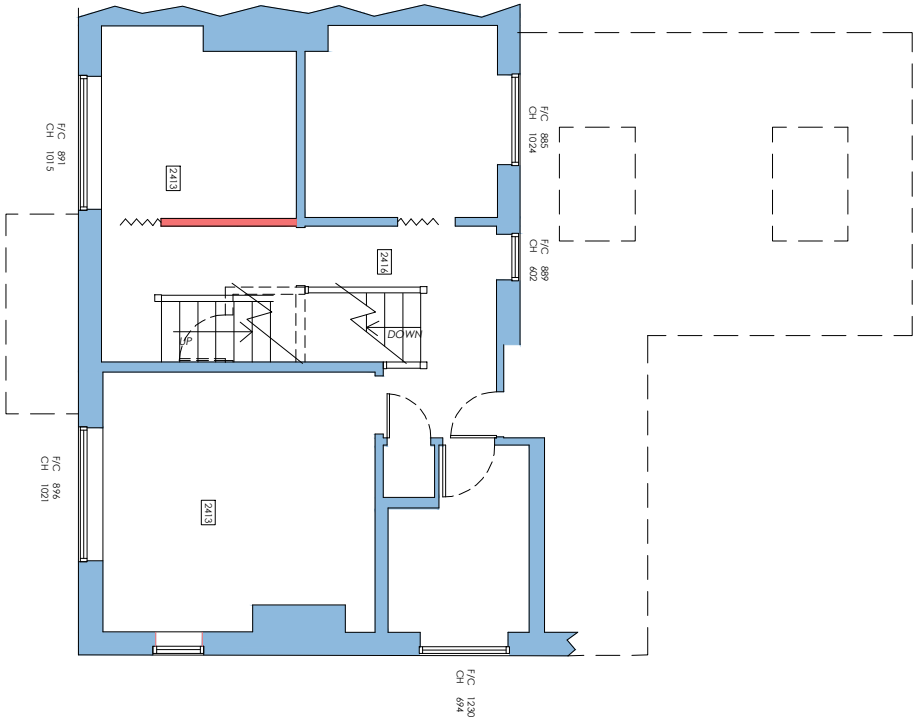

Proposed First Floor

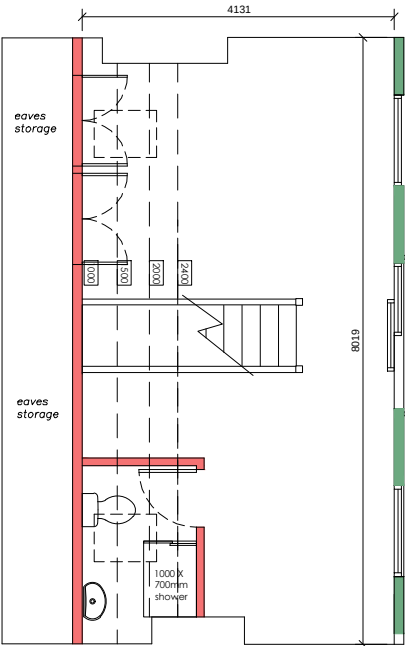

Proposed Second Floor

Proposed Floor Plans

A	02/03/22	DB	First floor plan corrected.
#	17/02/22	DB	Drawing created.
REV	DATE	DRN	DESCRIPTION

Tecsplan
draw
build

17 berriedale drive, sompting, west sussex bn15 0le
tel 07810285085 email. davidblunsdon@gmail.com

Client
Mrs Vicky Groves

Location
45 Ivy Lane
Westergate, West Sussex
PO20 3RE

Drawing Title
Proposed Redevelopment
Proposed Floor Plans

Date	Drawn By	Scale
February 2022	DB	1:100 @A3

CAD file name 45 Ivy Lane_Planning_Rev02.dwg	Drawing No 035/C-04	Revision A
---	------------------------	---------------

LDC