




Produced using Vector v4.62 © Windowlink Ltd 2000-2003

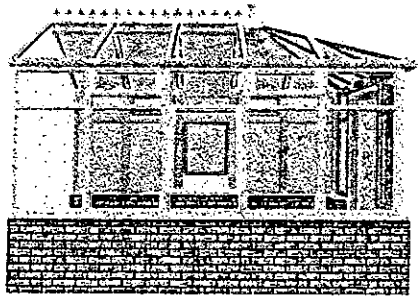


LEFT ELEVATION

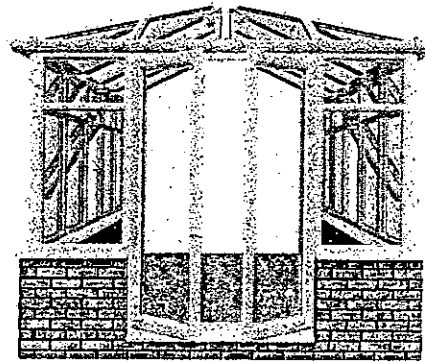


FRONT ELEVATION

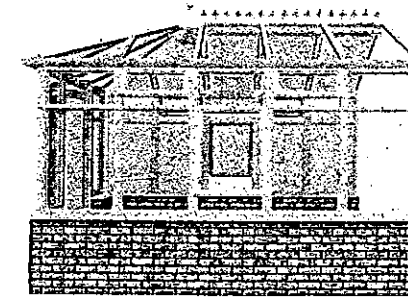


RIGHT ELEVATION

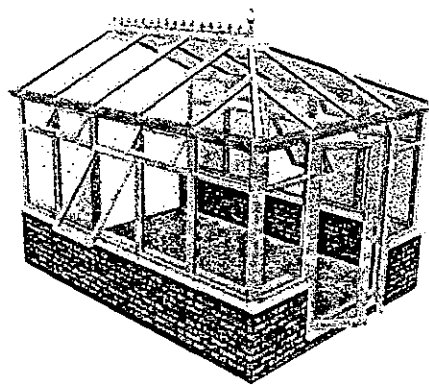

LEFT 3D VIEW

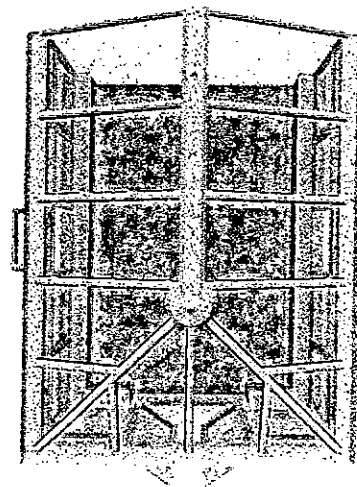

PLAN VIEW

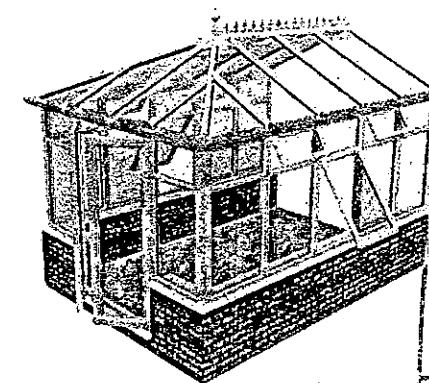

RIGHT 3D VIEW

Prepared for: Mr & Mrs T G Haslett
 Reference: V008/209
 Date: 28 / 11 / 2008
 No of Views: Six
 Designers Signature:

O/A Width: 3000 mm O/A Depth: 4000 mm
 Roof Pitch: 25.0°
 Frame Ht: 2100 mm Dwarf Wall Ht: 600 mm
 Ridge Height: 2902 mm
 Internal Volume: 26.87 cu.m
 Floor Area: 9.59 sq.m

G & H Windows & Conservatories
3 Avisford Terrace
Rose Green Road
Bognor Regis, West Sussex

Tel : 01243 268777 Fax: 01243 268422

RECEIVED

No. AL/18

091

ARUN