




- 1. This drawing is to be read in conjunction with all other Bright Plan drawings, and with all relevant Architect's and Engineer's drawings and specification. Any discrepancies found are to be reported immediately to the Engineer.
- 2. Bright Plan accepts no responsibility for inaccuracies in data provided by third parties such as topographic surveys or Ordnance Survey mapping.
- 3. Do not scale, work to figured dimensions only. All dimensions are in millimeters unless noted otherwise and all levels are in metres from the topographic survey datum.
- 4. Any information given regarding existing underground services is given in good faith after consultation with the relevant authority, however accuracy is not certain.

-LEGEND-

- Site Boundary
- Distance to Building Entrance
- Swept Path-
 - Wheel Track
 - Over Swing

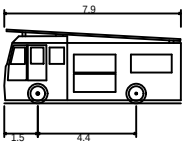

Pumping Appliance	7.900m
Overall Length	2.500m
Overall Width	3.300m
Overall Body Height	0.140m
Min Body Ground Clearance	2.500m
Track Width	4.00s
Lock to lock time	7.750m
Kerb to Kerb Turning Radius	

-	Original Issue	29/07/2021
Rev.	Amendments	Date



BRIGHT PLAN
Transport Planning and Civil Engineering Consultants
2 West Barn, Norton Lane, Chichester, West Sussex PO20 3AF
Tel: 01243 210418 Email: enquiries@bpcivils.co.uk
www.bpcivils.co.uk

Drawing Status		Draft	
Client			
Mr S. Davis			
Project			
Lidsey Lodge Farm, Sack Lane Lidsey, Po22 9PE			
Drawing Title			
Fire Tender Vehicle Swept Path Analysis			
Scale	Date	Drawn By	Checked By
1:500	July 21	SMO	ALB
Drawing No.			Rev.
2021-6347-005			-