



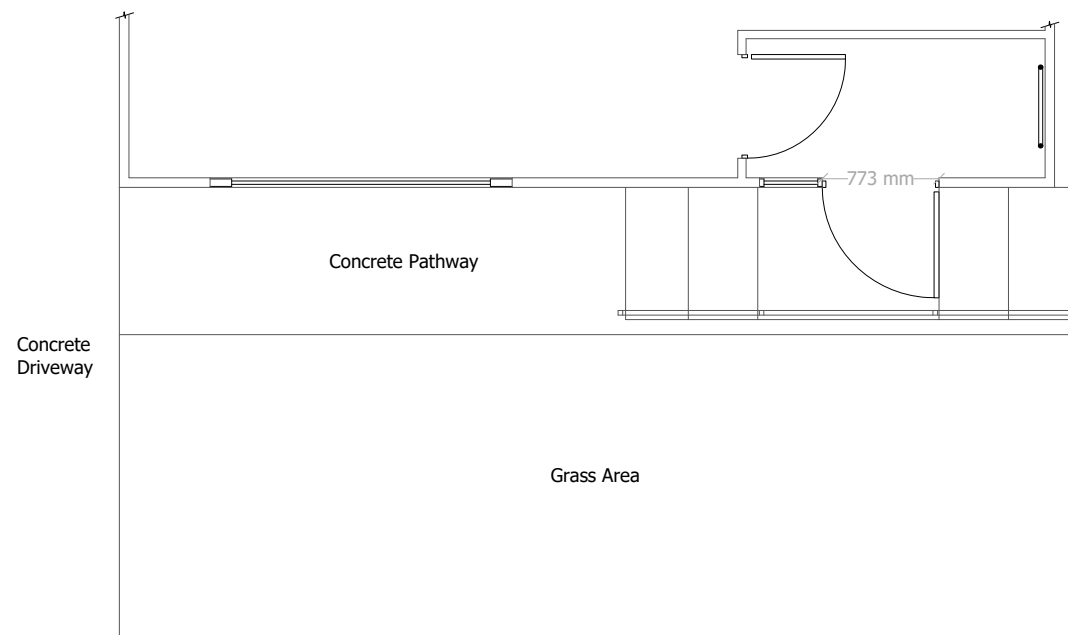

EXISTING

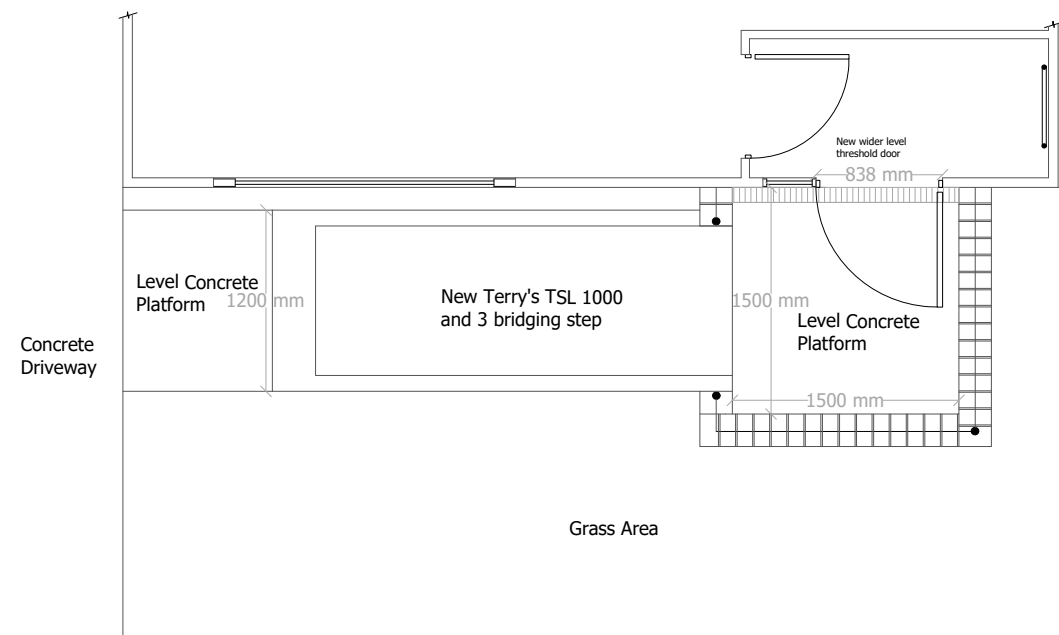

PROPOSED

- NOTES:
1. All dimensions are in mm and must be checked on site and not scaled from this drawing.
 2. Drawings are to be read in conjunction with accompanying documents.
 3. Any errors or inaccuracies should be brought to the attention of Amber Living.


Notes

1500mm x 1500mm level concrete platform
with 150mm brick upstands

Aco drain at abutment with house

New level threshold door

Galvanised steel handrails, at a height
of 900mm, with 450mm mid rail - exact height
to be agreed with client

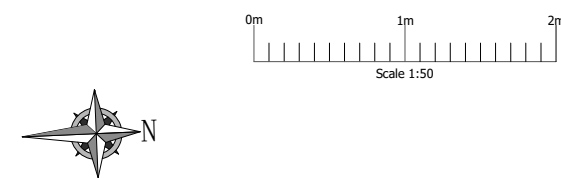

No.	Description	Date			
Amendments:					
Address:	29 Beechfield Park Hook Lane Aldingbourne West Sussex PO20 3XX	Client: Mrs H Bavister			
Drawing Title:	Existing & Proposed Front Access	Drawing Ref.: mb/02/beechnfield park 29			
 Planning Applications Building Regulation Drawings Design Consultants Party Wall Surveyors Building Surveys/ Homebuyers Survey Project Management Disabled Access Auditing Building Defect Analysis CDM Expert Witness 					
Contact Details:	Telephone: 01273 410836	Email: michael@amberliving.co.uk			
Contact Address:	Unit 3, Tongsten Building, George Street, Portslade, Brighton, East Sussex, BN41 1RA				
Scale:	Paper:	Date:	Revision No:	Checked By:	Direction:
1:50	A3	25/10/2018			