



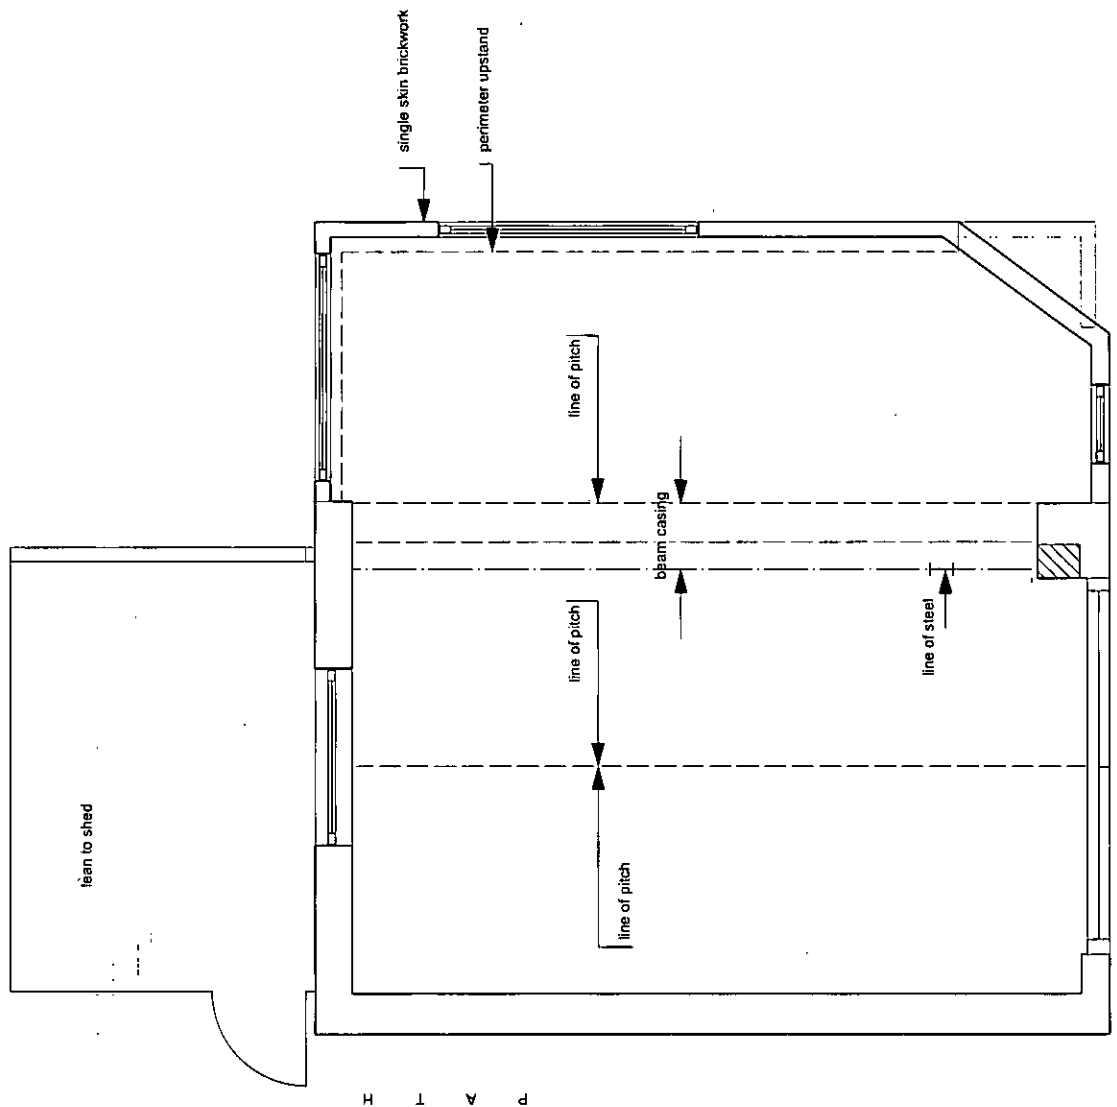


EXISTING PLAN

MAIN HOUSE - Kitchen

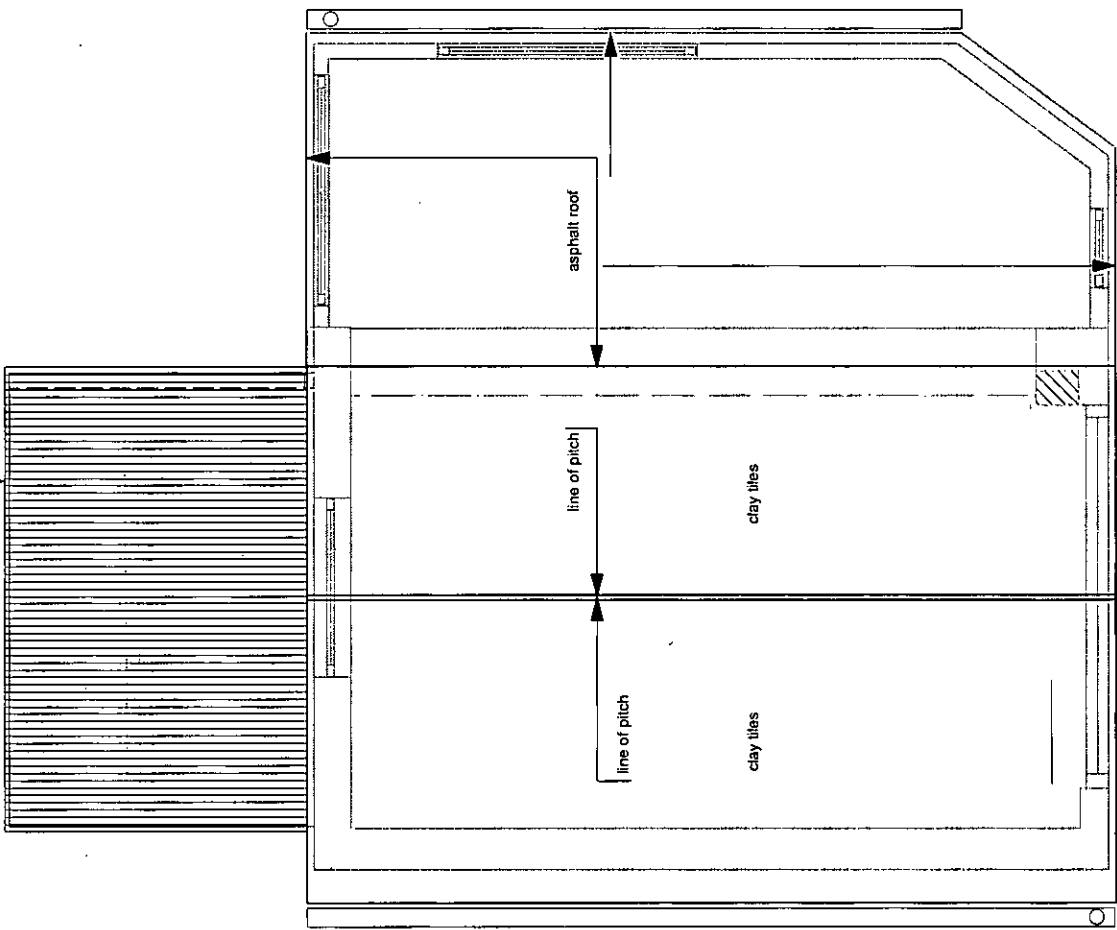

EXISTING ROOF PLAN

revision	date	description

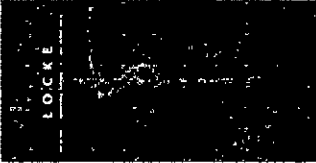

client	HARRISON
project	ST HELIER ALDINGBOURNE
drawing title	EXISTING GA and ROOF PLAN

job	1/19	dwg	2	scale	1:50 @ A3	rev		date	Jan 20
-----	------	-----	---	-------	-----------	-----	--	------	--------

Do not scale. All dimensions are to be taken from the drawings and not from the photographs. The drawings are the property of the architect.