
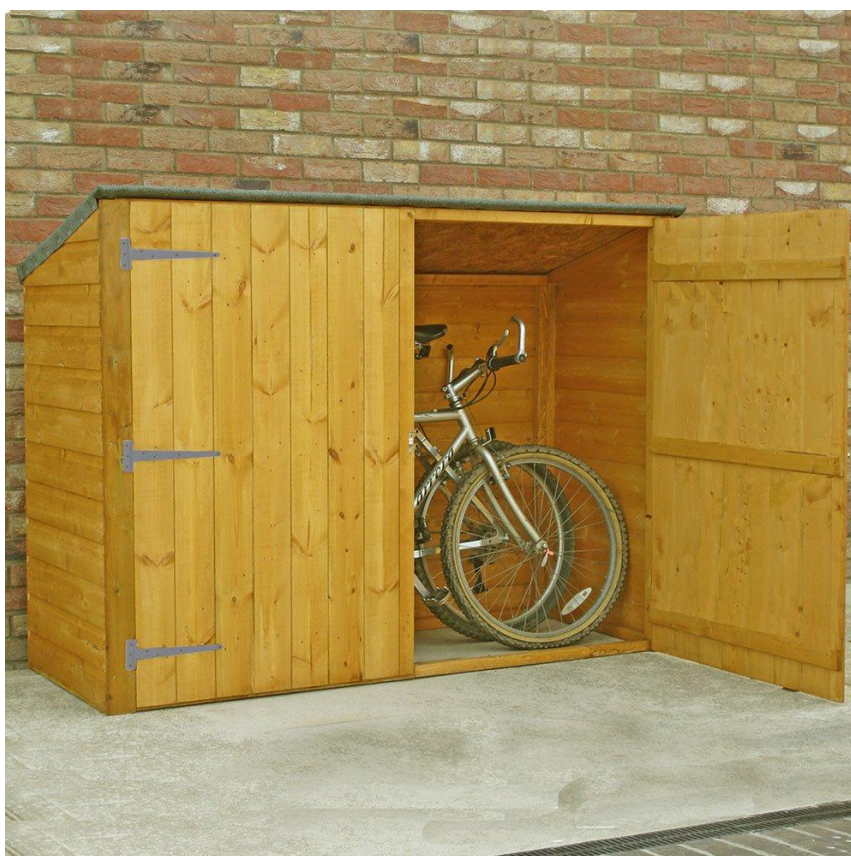


Cycle Storage Shed Specification Sheet

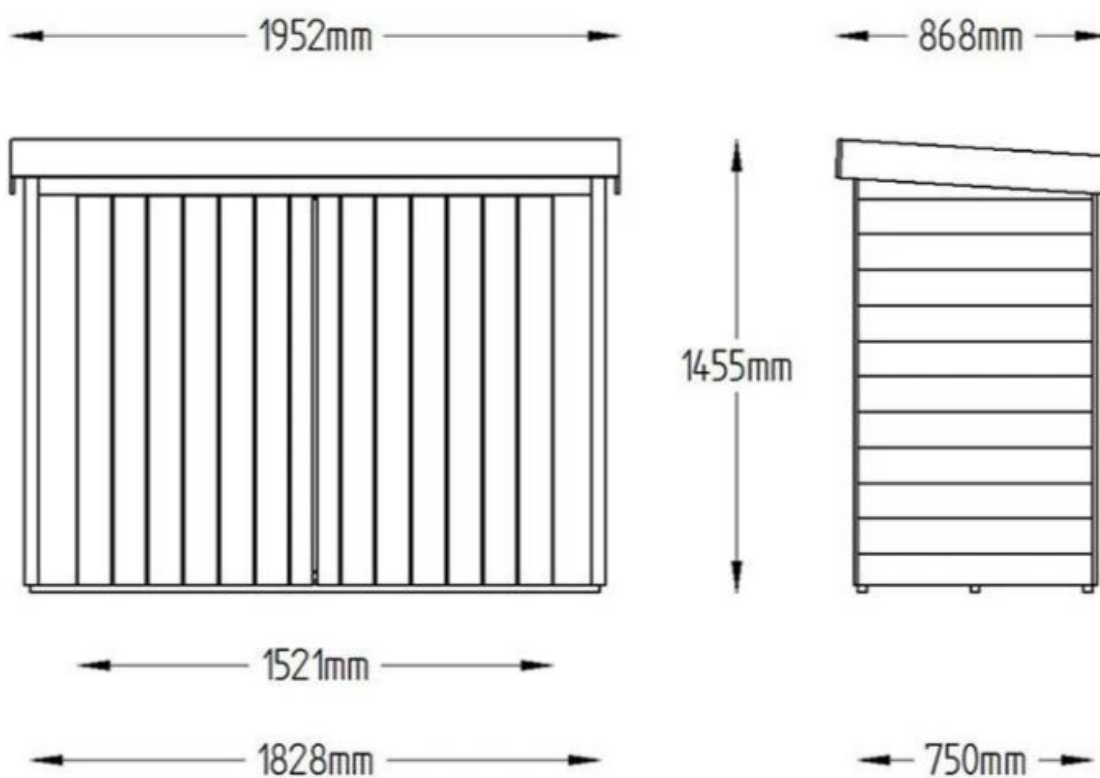

Timber

- Shed Framing EX 38x50mm (finish size 34x45mm)
- Shed cladding(Shiplap) EX 16x125mm (finish size 12x120mm)
- All timber is Redwood Viths
- All sheds are dipped with Protek PR30 water based treatment (Light Brown)

Felt

- Green Mineral

Standard Fittings

- 12" 300mm galvanised T-Hinges (1no pair)
- 2" 50mm galvanised Turn Buttons (2no)
- Hinges are fitted with security screws.