


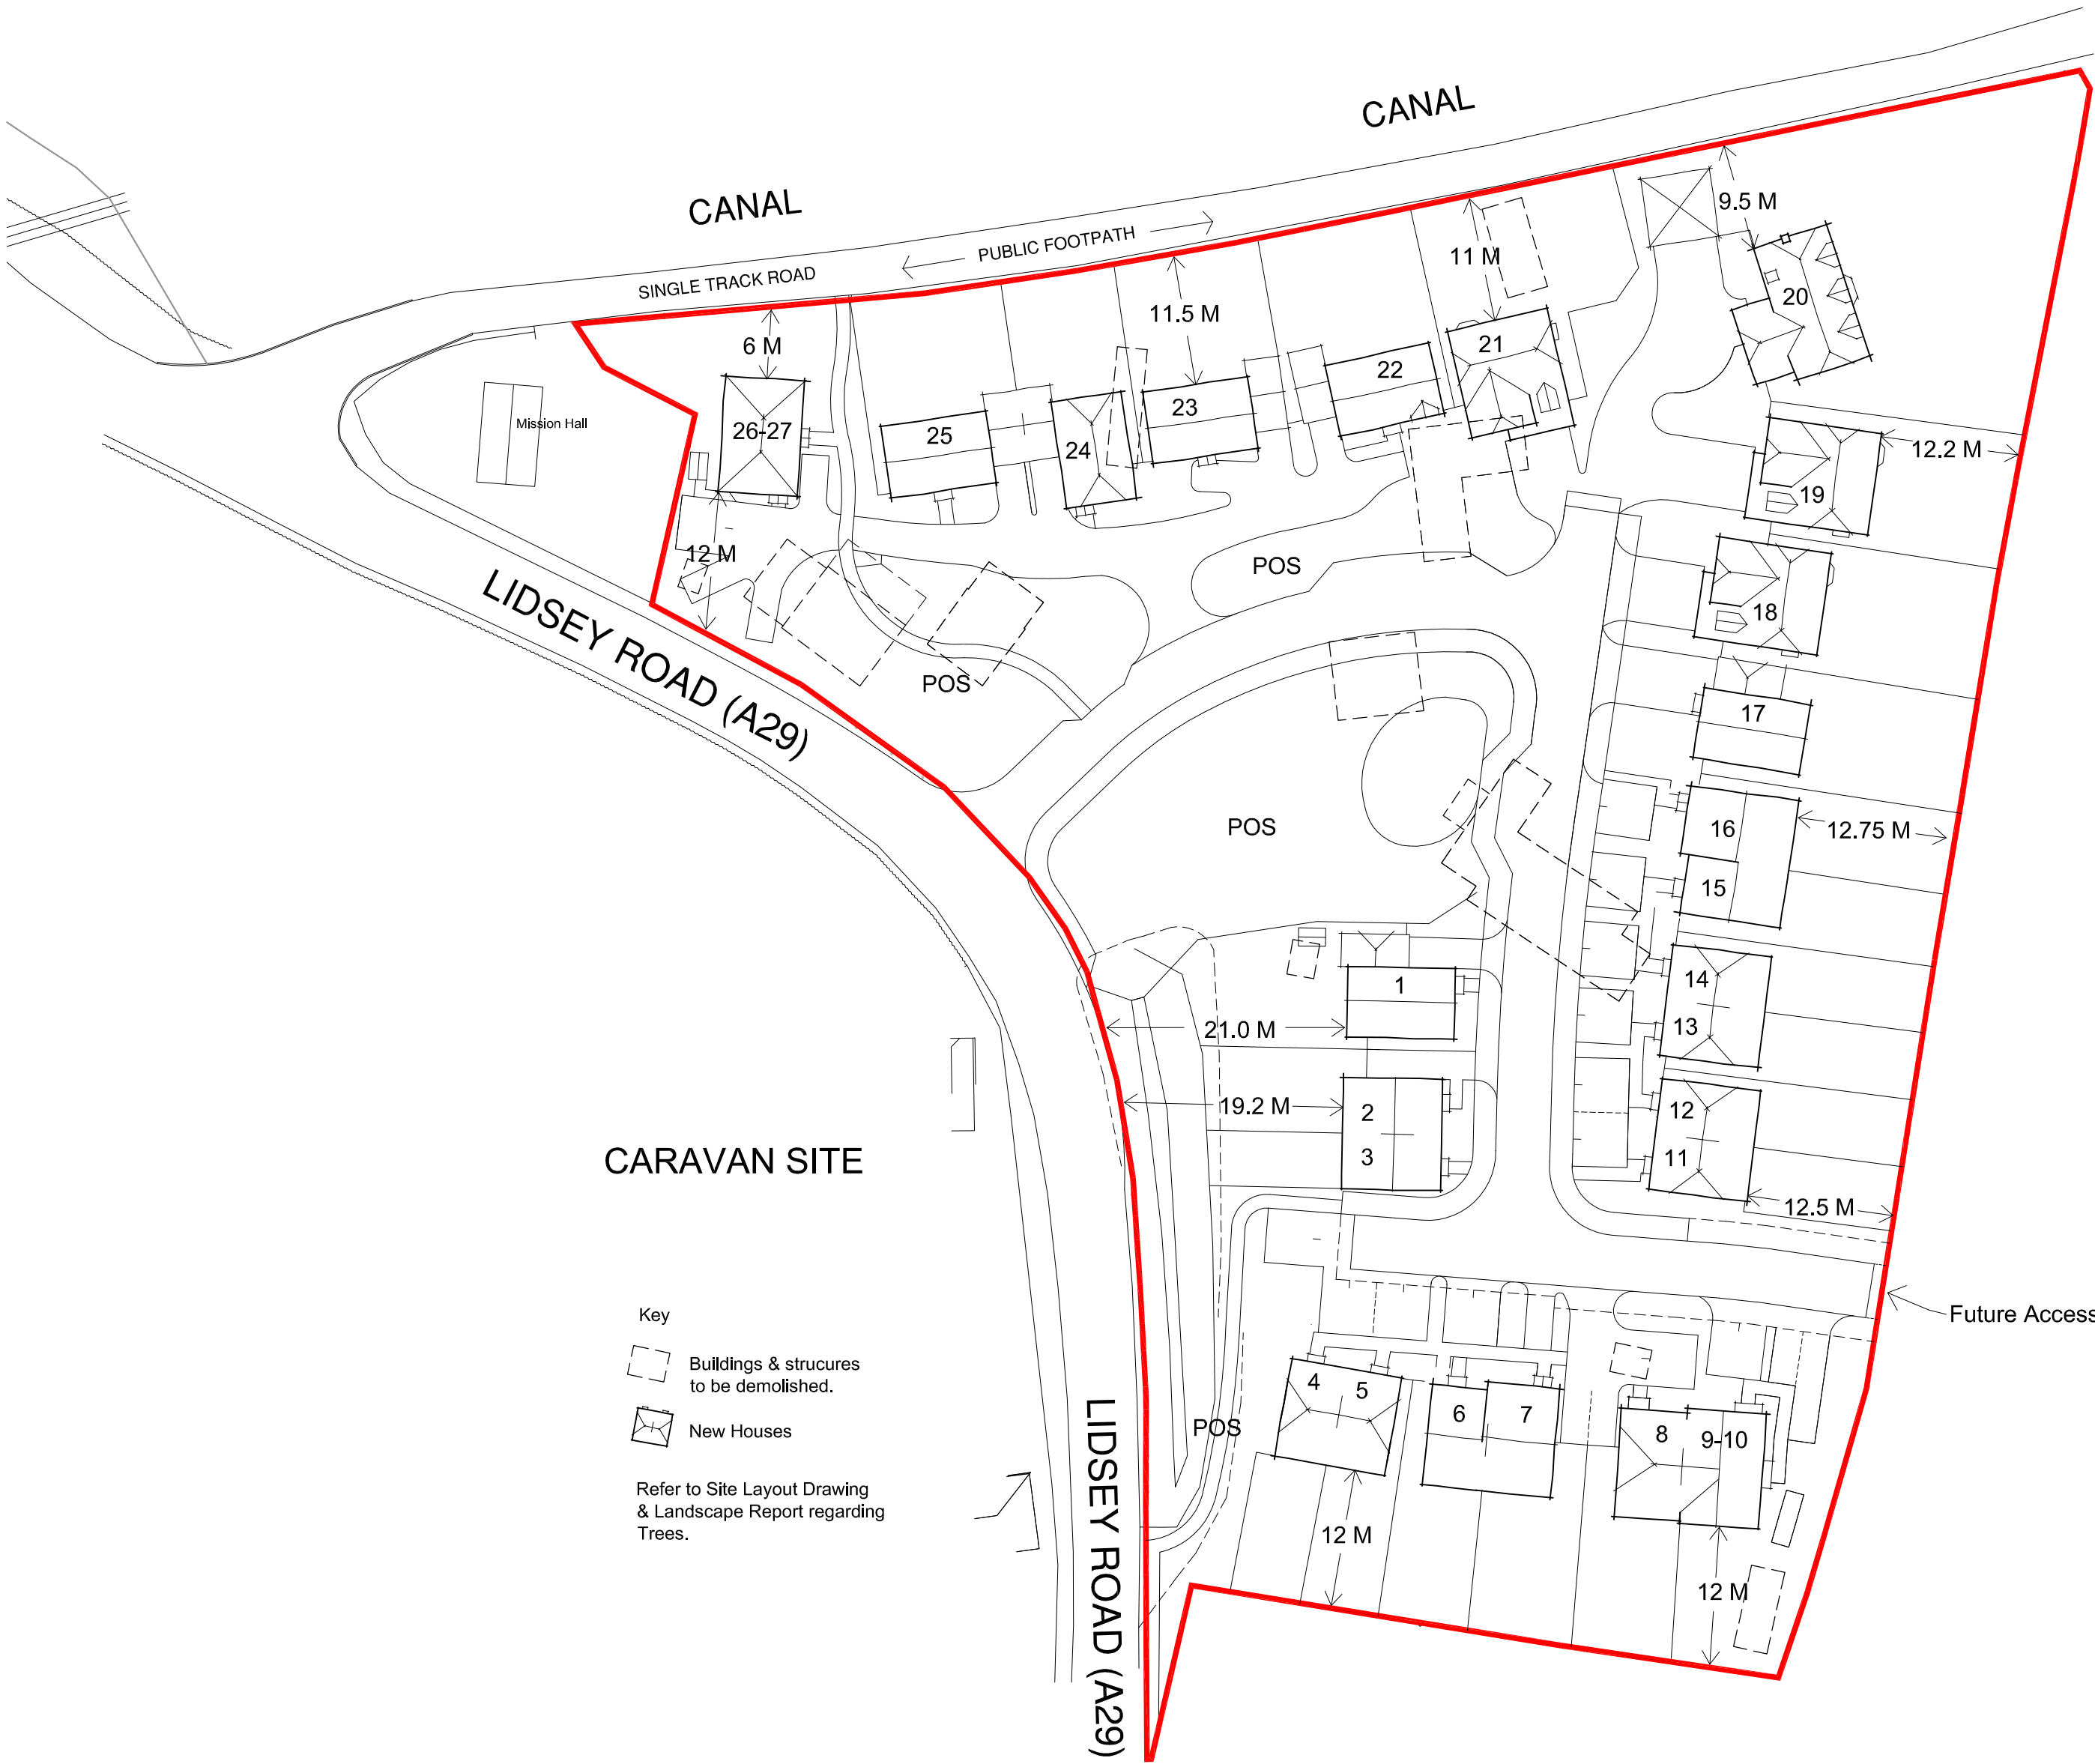


Key

Buildings & structures to be demolished.

New Houses

Refer to Site Layout Drawing & Landscape Report regarding Trees.

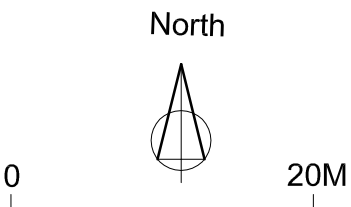

Rev B 10/07/18 House Footprints amended.