


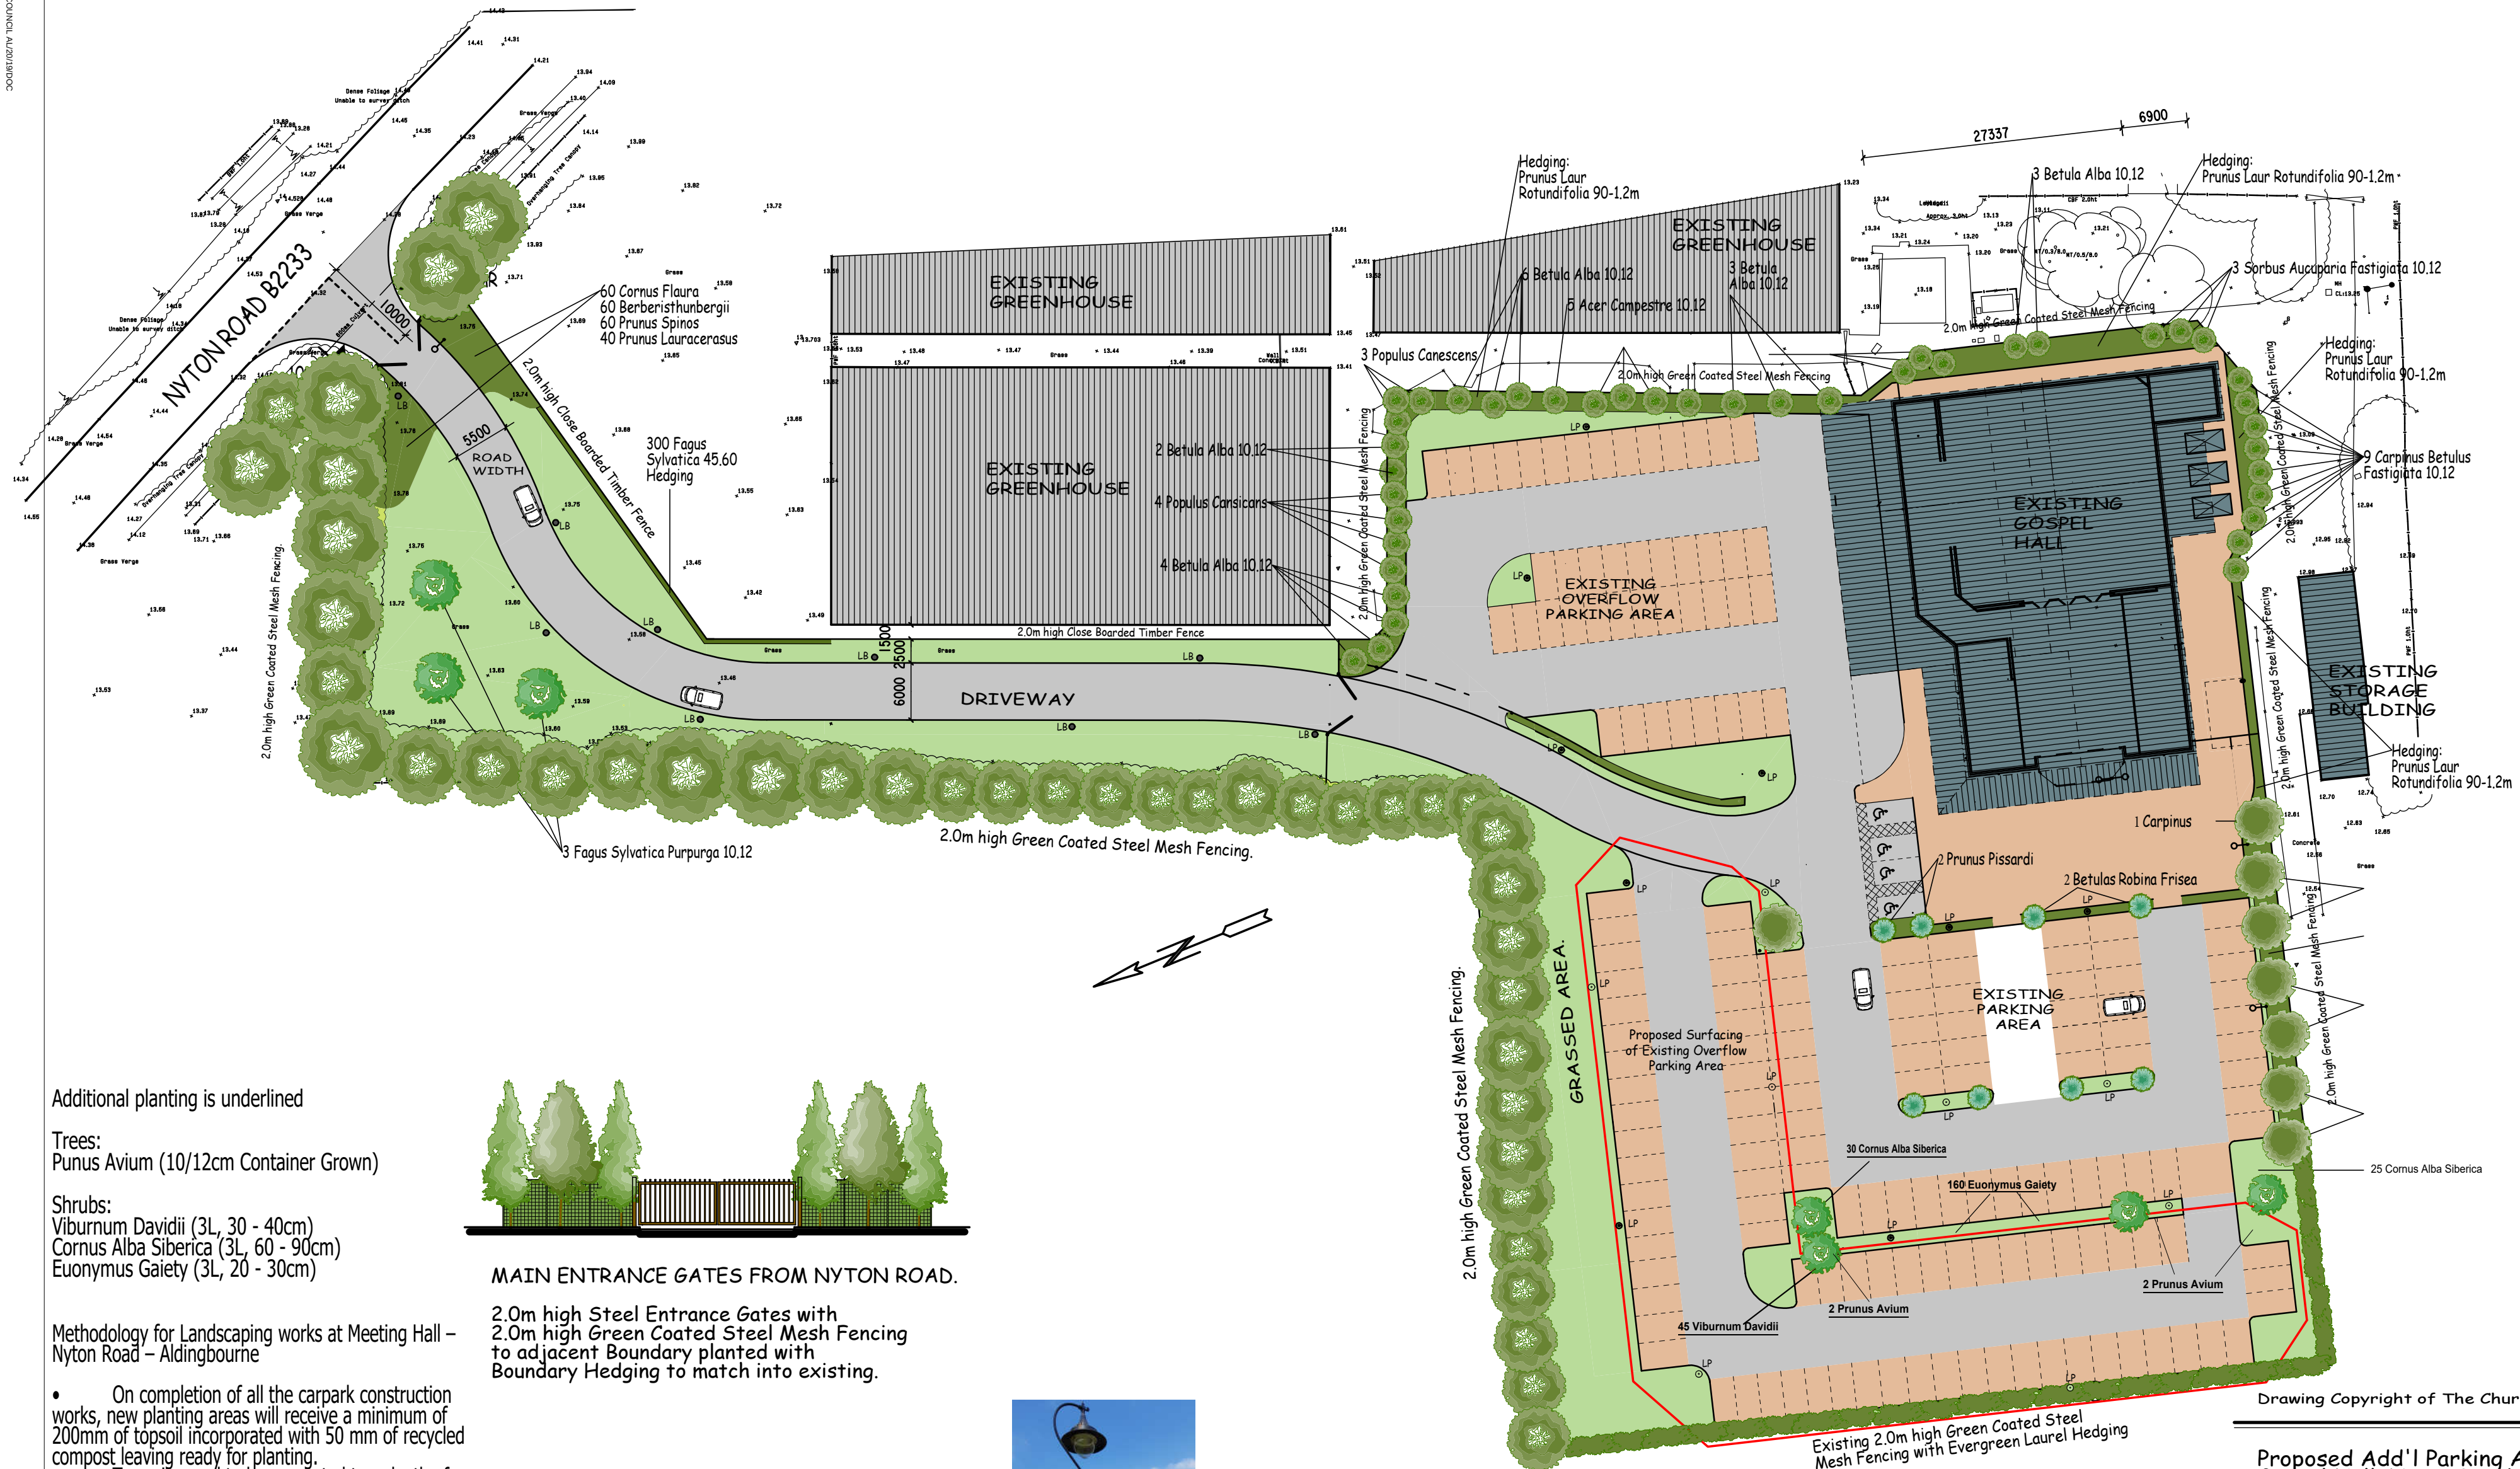

Additional planting is underlined

Trees:
Punus Avium (10/12cm Container Grown)

Shrubs:
Viburnum Davidii (3L, 30 - 40cm)
Cornus Alba Siberica (3L, 60 - 90cm)
Euonymus Gaiety (3L, 20 - 30cm)

Methodology for Landscaping works at Meeting Hall – Nyton Road – Aldingbourne

- On completion of all the carpark construction works, new planting areas will receive a minimum of 200mm of topsoil incorporated with 50 mm of recycled compost leaving ready for planting.
- Tree pits need to be excavated to a depth of 800 mm deep and 600 mm wide.
- Tree pits to receive tree planting compost incorporated into the topsoil back fill.
- Tree planting to be staked using a treated timber 60mm stake and a tied with a double strap
- Shrub beds maintained weed free and pruned as necessary.
- New planted trees and shrubs to be carefully watered in the first 6 months of planting
- All planting to have one application of nutrients at the beginning of the season.

MAIN ENTRANCE GATES FROM NYTON ROAD.

2.0m high Steel Entrance Gates with
2.0m high Green Coated Steel Mesh Fencing
to adjacent Boundary planted with
Boundary Hedging to match into existing.

EXTERNAL LIGHTING:

External Areas to be Illuminated -
"Only when in Use" - with Lighting Posts
to match existing on 4m Columns within
the Car Park Area located as indicated
providing an Average Illuminance of 21 lux.



PROPOSED HARDSURFACING to OVERFLOW PARKING AREA:

The existing grassed Overflow Parking Areas are now in regular use and have therefore become unfit for purpose. This current proposal is therefore to replace the generally used Areas with Hard Surfacing to match existing.

Extent of Works outlined in Red.

Drawing Copyright of The Church & Gospel Halls Trust.

Proposed Add'l Parking Area,
Gospel Hall, Nyton Road,
Aldingbourne, West Sussex.

Site Layout with Proposed Add'l Hard Surfaced Parking Area

Scale: 1:500
Date: 13th July.05

For the
Springfield Gospel Trust.

Revisions;
H - Fencing & Landscaping
 amended - 14.11.06
J - Add'l Parking Area - 30.11.16
K - Minor amendments - 08.02.17
L - Final amendments to Parking Area - 23.09.17
M - Further amendments to Parking Area - 18.11.17
N - External Lighting clarified - 24.5.18

Drawing No:

BOGNOR
BG.8.03.M