

TYPE C2H4P - Plots 52-54

plans & elevations

Notes


- This drawing is the copyright of MH Architects Ltd
- Do not scale this drawing except for Local Authority planning purposes
- All dimensions must be checked on site by the contractor prior to commencement of the works.




Client Approval

X	A - Approved
X	B - Approved with comments
X	C - Do not use


Rev.	Revision Note/Purpose of Issue	Drw By	Date	Chk By	Date
------	--------------------------------	--------	------	--------	------

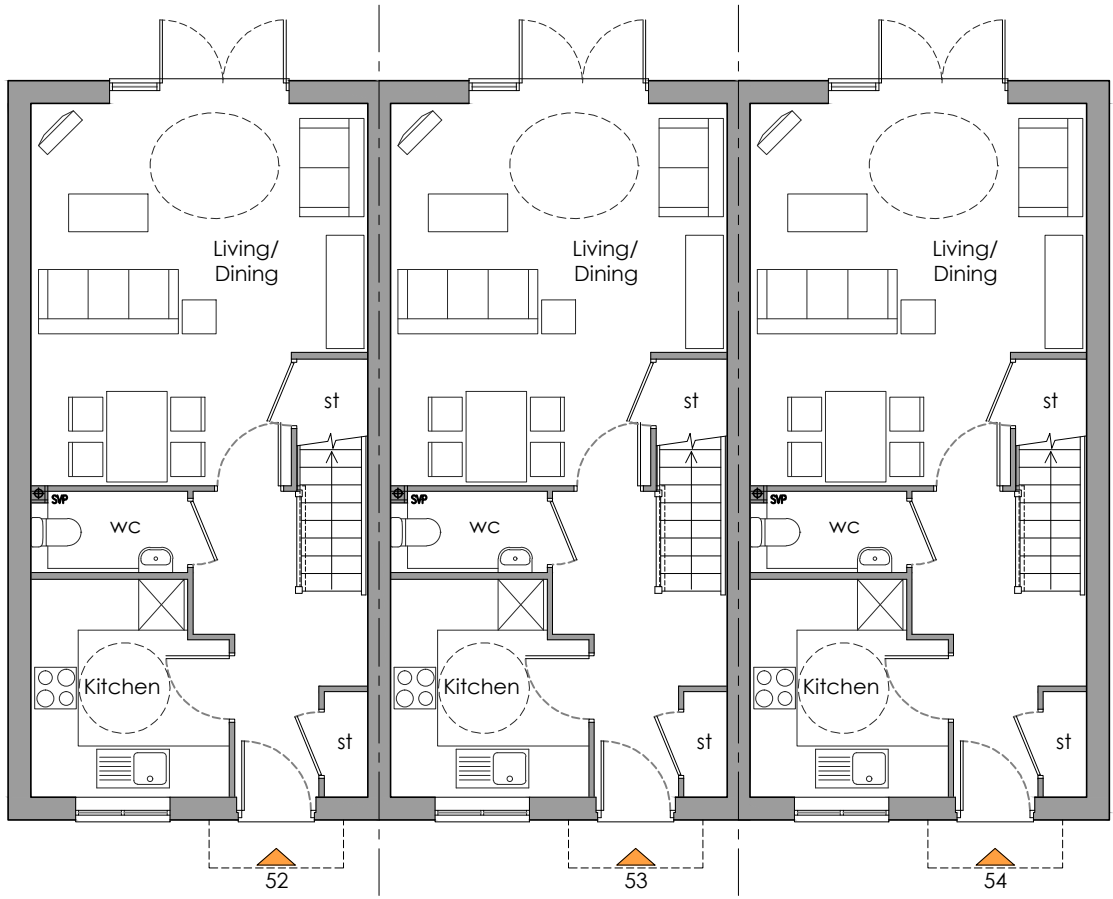

GROUND floor plan

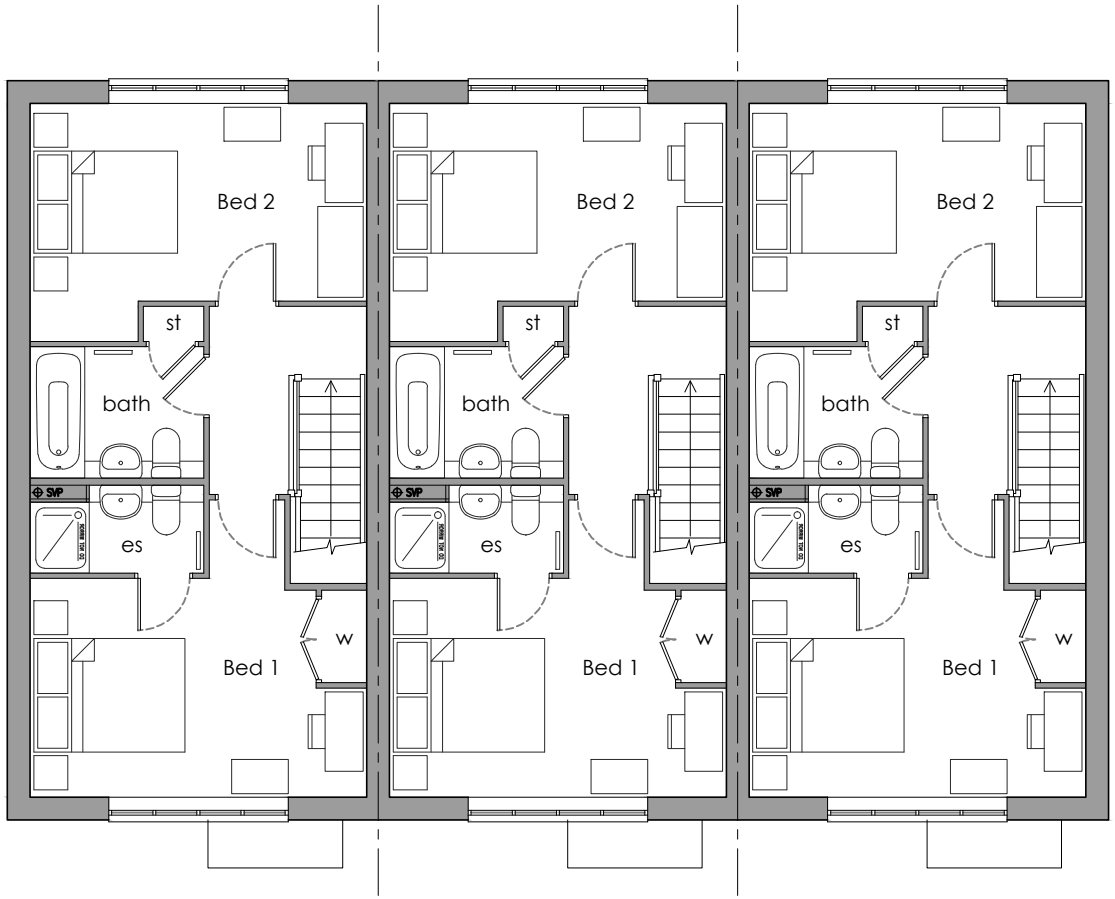


FIRST floor plan

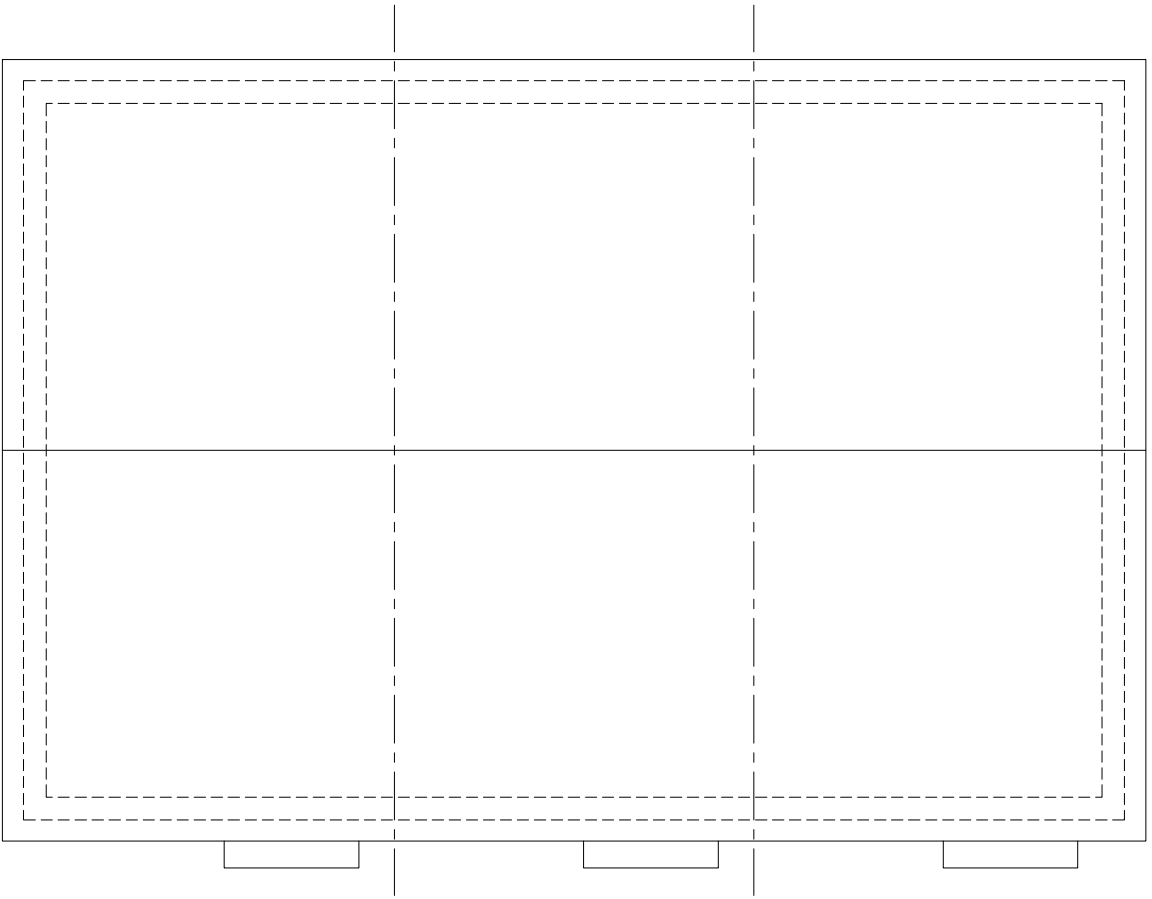

ROOF plan




FRONT elevation

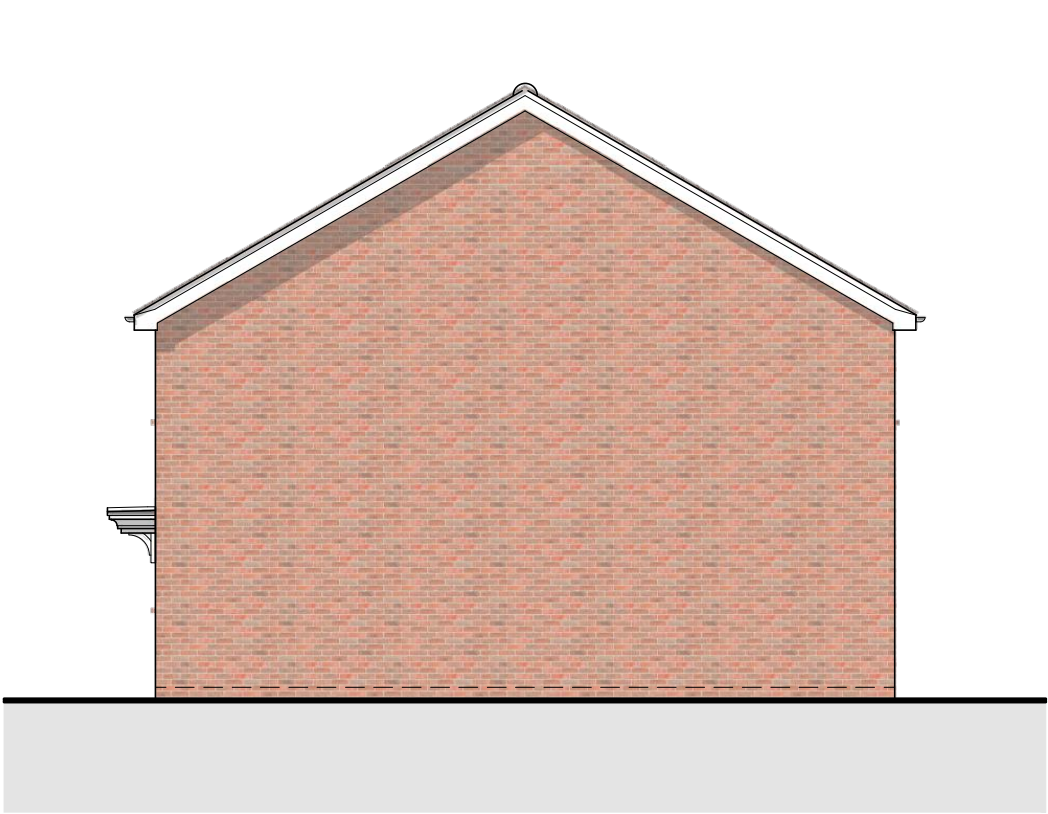

SIDE elevation



REAR elevation

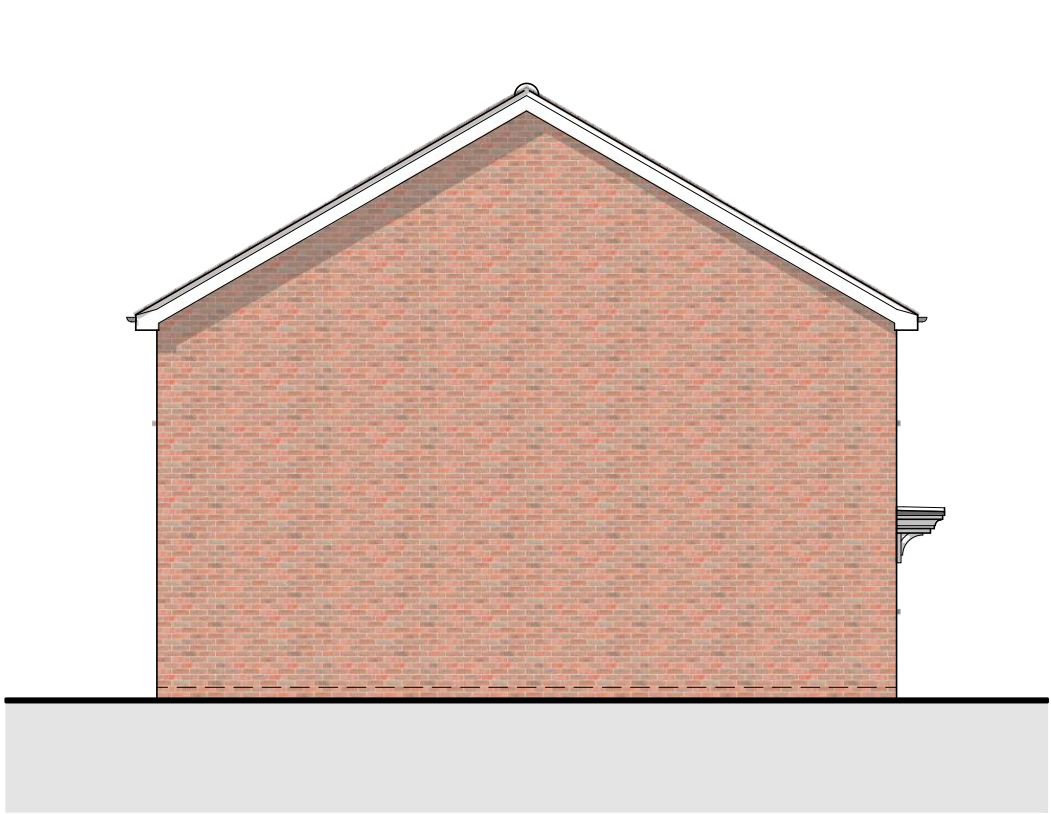

SIDE elevation

Schedule of accommodation		
C2H4P - GIA	80.44	sqm
	868	sqft



Residential Development at Lidsey Road
Woodgate
West Sussex, PO20 3SU
For Thakeham & Southern Housing Group

Drawing title

Proposed Plans & Elevations
Units 52-54

Drawn	Date	Checked	Date	Scale at A1
JK	JAN 21	HUG	JAN 21	1:100
Job No.	Pro.	Org.	Zone	Level
19-121	LID	MHA	00	XX
Purpose of Issue	DR	A	0132	01

PRELIMINARY

Ground Floor 1 Bicentennial Building
Southern Gate 1 Chichester
West Sussex PO19 8EZ

t: 01243 774748
e: admin@mharchitects.co.uk
www.mharchitects.co.uk

Limited Company
Registered in England No.1994233

