

TYPE C3H4P/C2H4P - Plots 64-65

plans & elevations

Notes


1. This drawing is the copyright of MH Architects Ltd

2. Do not scale this drawing except for Local Authority planning purposes


3. All dimensions must be checked on site by the contractor prior to commencement of the works.




Client Approval					
X	A - Approved				
X	B - Approved with comments				
X	C - Do not use				
Rev.	Revision Note/Purpose of Issue	Drw By	Date	Chk By	Date

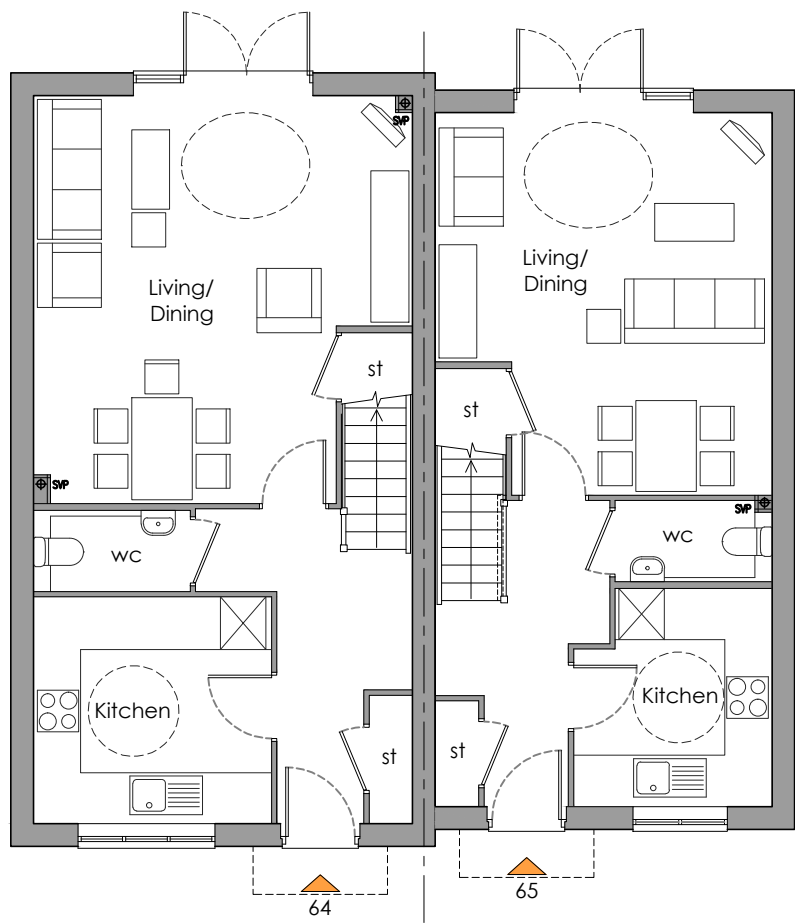

GROUND
floor plan

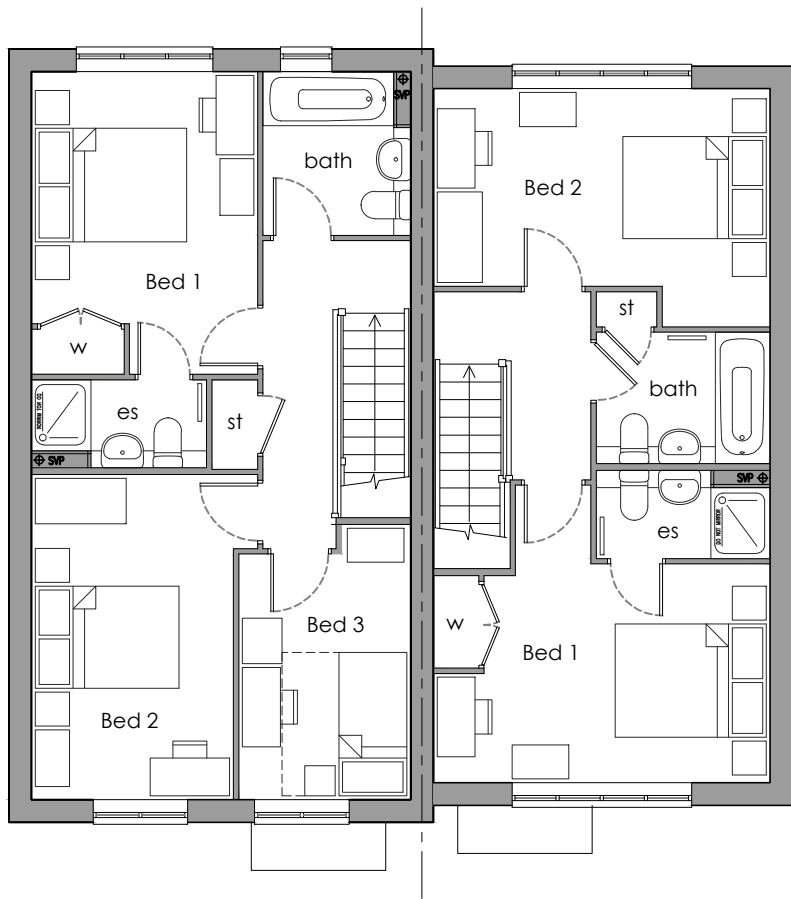


FIRST
floor plan

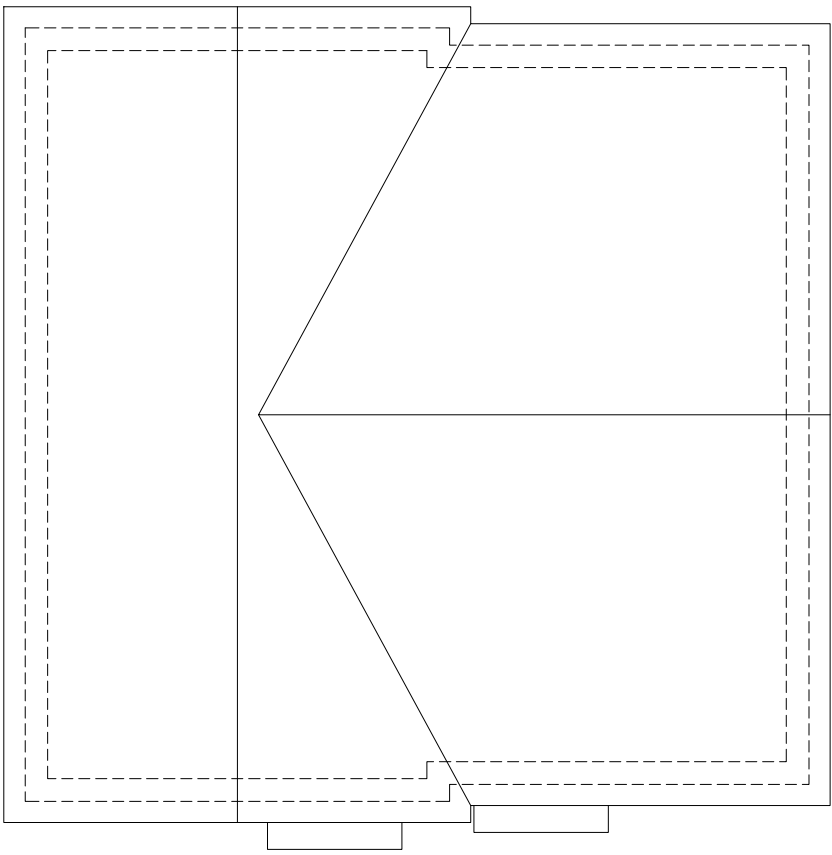

ROOF
plan




FRONT
elevation

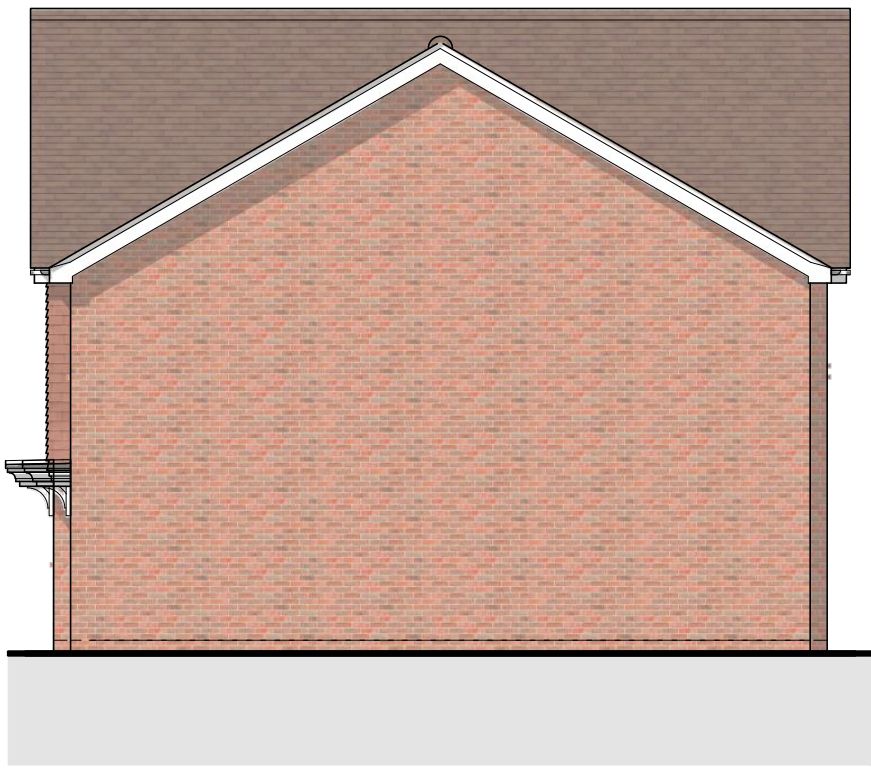

SIDE
elevation



REAR
elevation

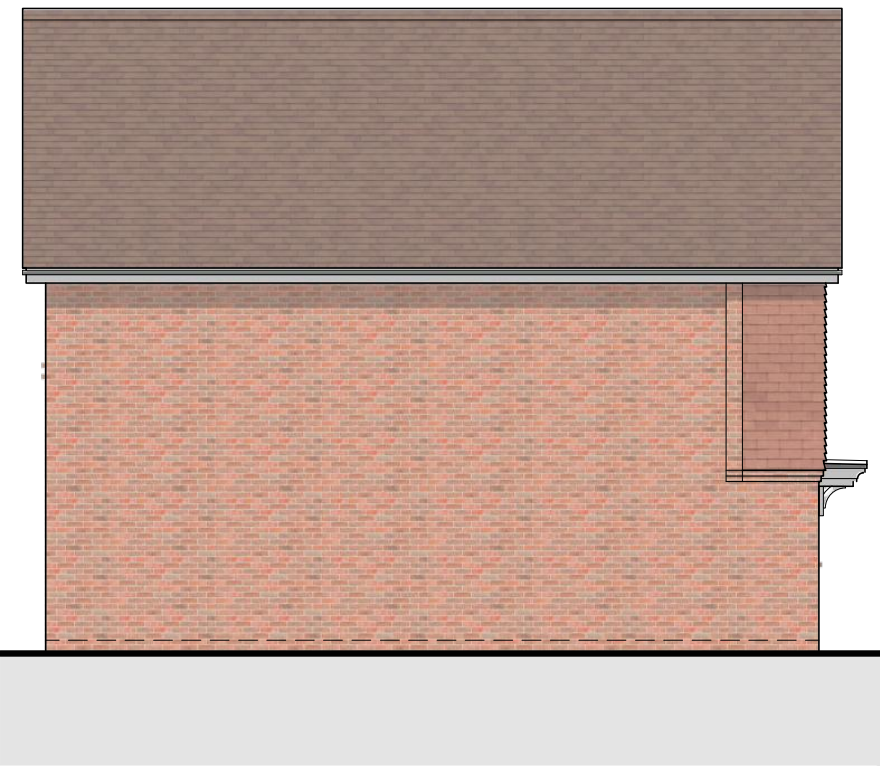

SIDE
elevation

Schedule of accommodation		
C2H4P - GIA	80.44	sqm
	866	sqft

Schedule of accommodation		
C3H4P - GIA	95.12	sqm
	1024	sqft



Residential Development at Lidsey Road
Woodgate
West Sussex, PO20 3SU
For Thakeham & Southern Housing Group

Drawing title									
Proposed Plans & Elevations Units 64-65									
Drawn	Date	Checked	Date	Scale at A1					
JK	JAN 21	HUG	JAN 21	1:100					
Job No.	Pro.	Org.	Zone	Level	Type	Role	No.	Rev.	
19-121	LID	MHA	00	XX	DR	A	0138	01	
Purpose of Issue									
PRELIMINARY									

Ground Floor 1 Bicentennial Building
Southern Gate | Chichester
West Sussex | PO19 8EZ

t: 01243 774748
e: admin@mharchitects.co.uk
www.mharchitects.co.uk

Limited Company
Registered in England No.1994233

