



Refer to 2949-LA-01 for an assessment of all hazards and risks associated with this project. Hazards with a high risk rating, specific to this drawing, are listed adjacent for ease of reference.

1. Description of hazard and relevant controls
No high risk hazards recorded at this stage.


Reproduced from the Ordnance Survey Map with the permission of the Controller of Her Majesty's Stationery Office © Crown Copyright
Allen Pyke Associates Ltd
Licence No. AL1000089

APAL FILE REFERENCE
2949-LA-01.dwg

Notes

This drawing is subject to copyright.
Do not scale from this drawing.

Based on drawing by MH Architects
Drawing number x-site.dwg

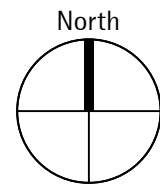

LEGEND

HARD LANDSCAPE

- Vehicular blacktop surface
- Pedestrian blacktop surface
- Concrete block paving, colour: Bracken laid herringbone
- Concrete block paving, colour: dark grey, laid offset herringbone
- Concrete block paving, coursed
- Concrete paving slabs to private entrance paths. Size: 450 x 450 x 50mm, Colour: Buff
- Permeable self-binding gravel
- Waste bin
- Timber bench, root fixed
- Timber bollard
- Ecological mitigation - log and rock piles
- Natural stone boulders - play & ecological value
- Natural tree trunk, de-barked - play & ecological value
- Stepping logs, varying heights, max 600mm above ground, set min 1/3 into ground

For soft landscape key see 2949-LA-01.
To be read in conjunction with 2949-RE-01.

Rev	Description	Date	Drawn	Checked
B	Updated as per latest architects site layout. LAP revised. Ecology added.	20/01/21	SB	
A	Changes as per latest site plan and email comments 12/01/21.	14/01/21	SB	

Drawing Status

PLANNING

Allen Pyke
69A Lensfield Road,
Cambridge, CB2 1EN
T 01223 350855
www.allenpyke.co.uk
CAMBRIDGE • KINGSTON UPON THAMES
A registered practice of the Landscape Institute

Client
Thakeham Client Ltd

Scale
1:250@A1

Project
Lidsey Road
Woodgate

By/Chk
SB

Drawing title
General Arrangement Plan
2 of 2

Date
06/01/2021

Drawing Number
2949-LA-02

Revision
B

0 5 10 20m